



front elevation (east facing) as existing 1:50

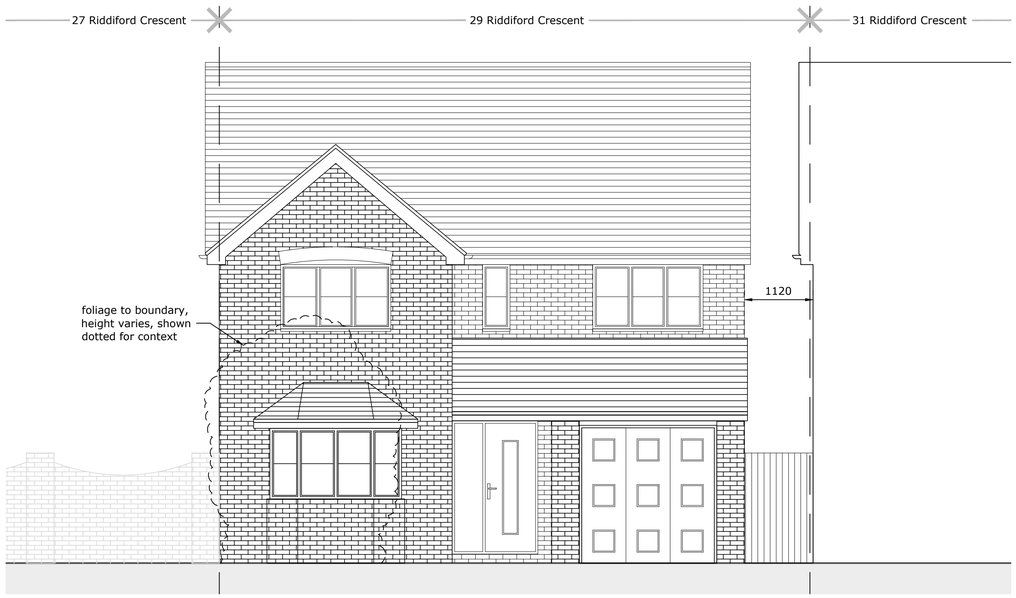

side elevation (north facing) as existing 1:50

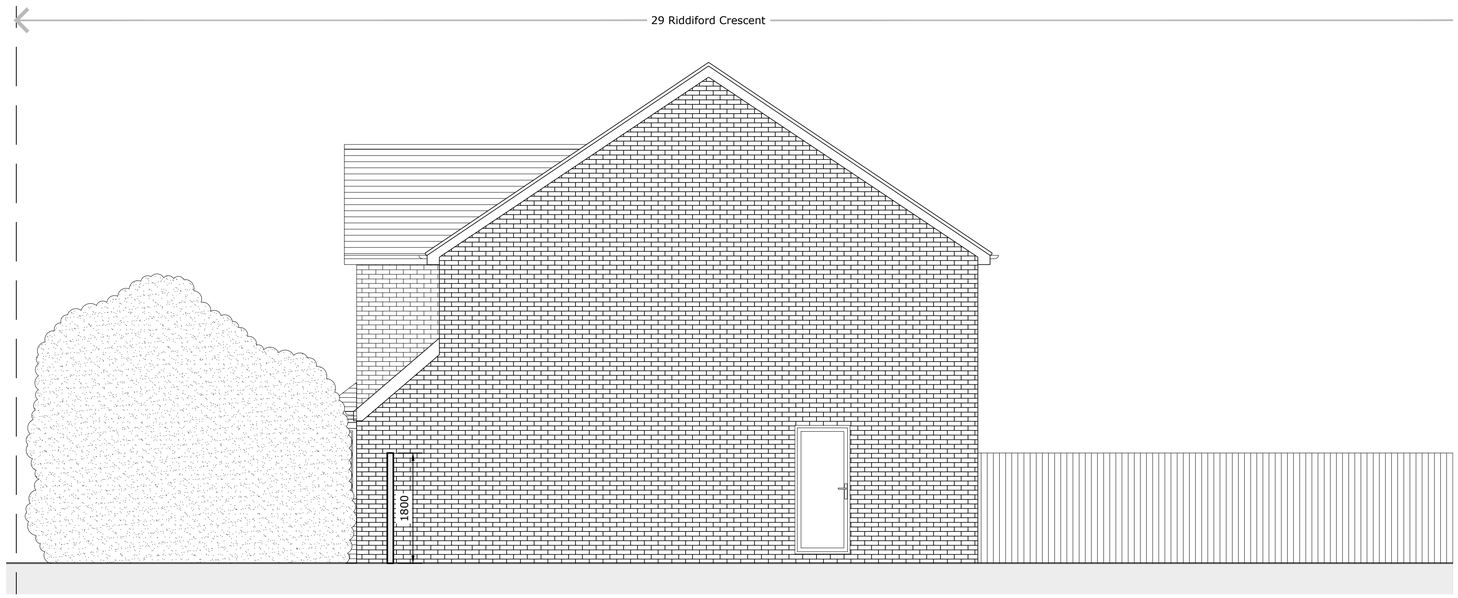

rear elevation (west facing) as existing 1:50



side elevation (south facing) as existing 1:50

octopus energy SERVICES

Client/Project:
Himanshu Patel,
29 Riddiford Crescent,
Brampton, PE28 4YH

Project status:
PLANNING (installation of air source heat pump)

Drawing title:
Elevations as existing

Rev:	Description:	By:	Date:

1:50 0 1 2 3 4 5

1:100 0 1 2 3 4 5 6 7 8 9 10

Scale:	Paper Size:	Drawn:	Checked:
1:50	A1	A Walton	...
Project ID:	Drawing No:	Revision:	Date:
J-4FDE2D12	02		20.05.2025

© Octopus Energy 2025