

0m 2m 4m 6m 8m

Scale1:100

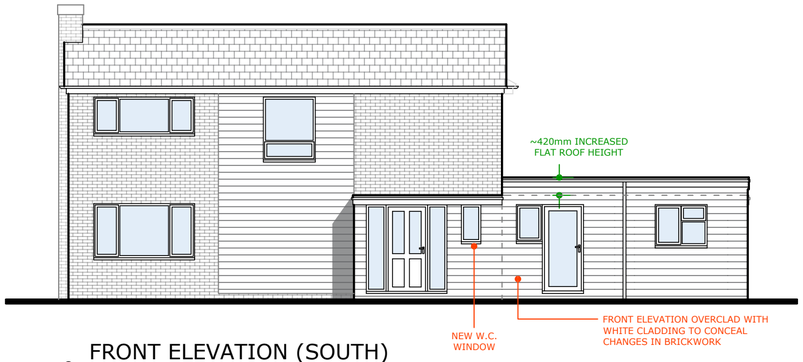


FRONT ELEVATION (SOUTH)

1 / 100 SCALE

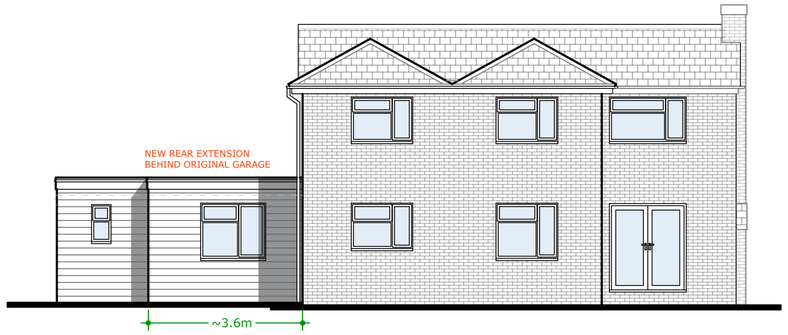

REAR ELEVATION (NORTH)

1 / 100 SCALE

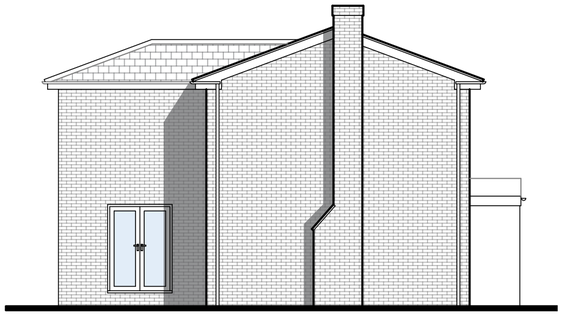


SIDE ELEVATION (WEST)

1 / 100 SCALE

SIDE ELEVATION (EAST)

1 / 100 SCALE

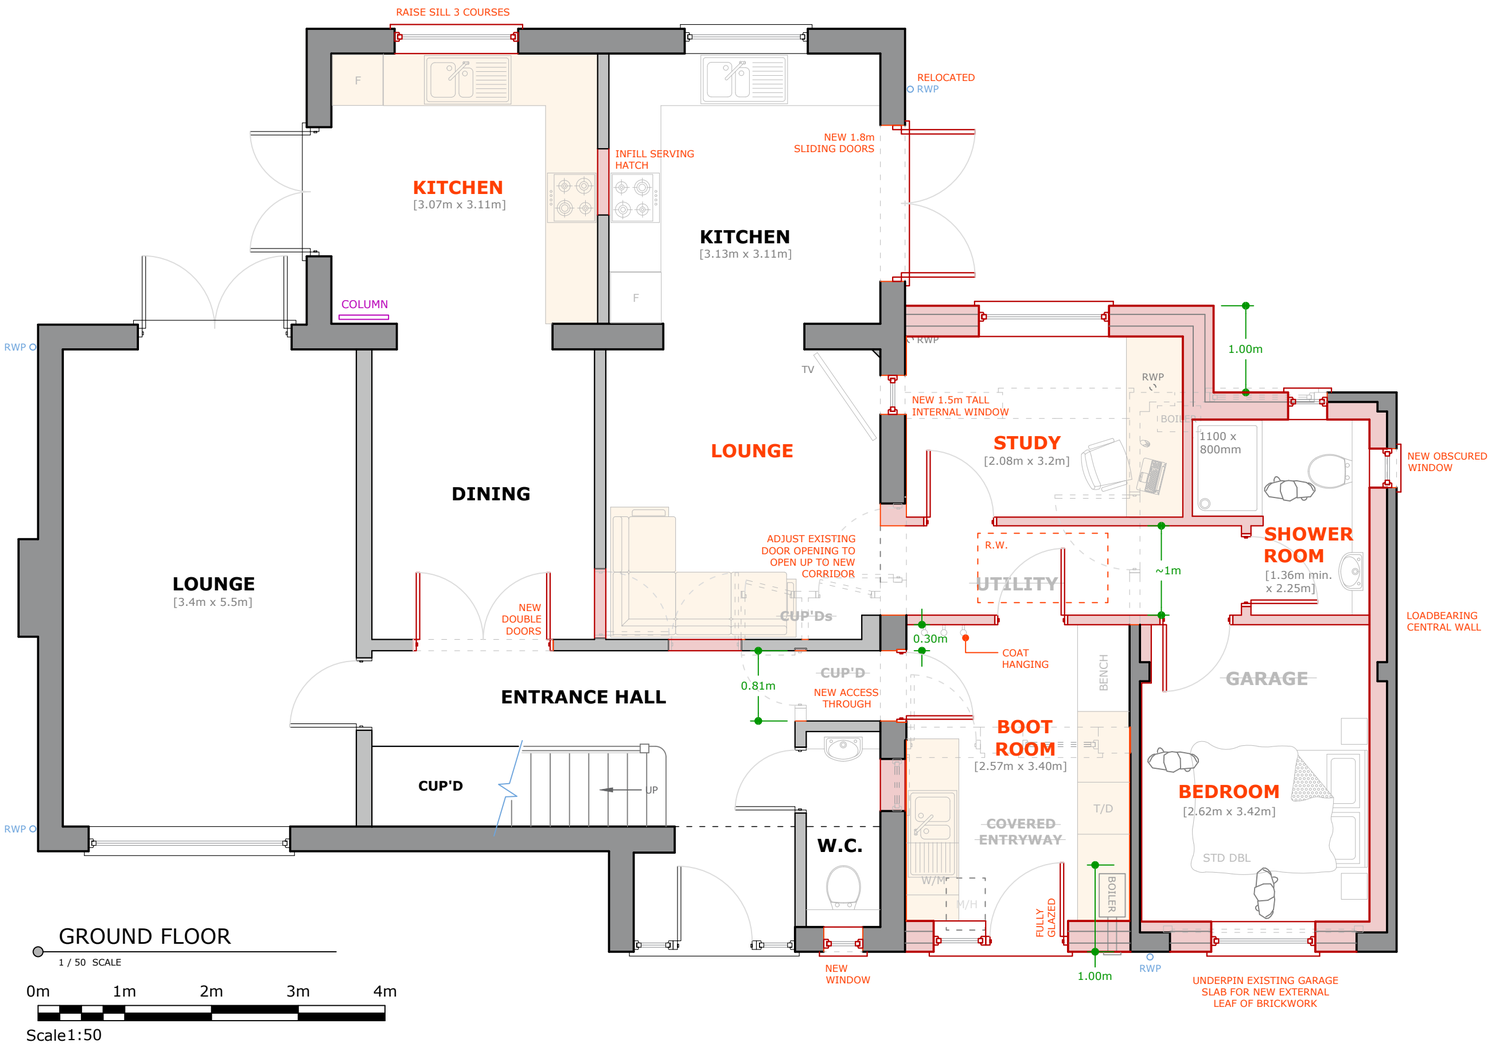

GROUND FLOOR

1 / 50 SCALE

0m 1m 2m 3m 4m

Scale1:50

© APK Architecture & Design Ltd. Registered in England and Wales. Company No. 12417504.

ARCHITECTURE
& DESIGN LTD.
apk-architecture.co.uk

NOTES

For information purposes only. Do not scale from this drawing. Dimensions in millimeters unless noted otherwise.

All dimensions must be checked and verified on site prior to commencement of work and architect to be notified of any discrepancies.

It is the clients responsibility to issue any relevant notices for work under the Party Wall Act 1996 which may apply when building or excavating on or near a shared boundary.

The client is at risk if any works are started prior to planning approval (including discharge of conditions) and building control or other third party consents.

MS LUTHER
45 GREENFIELDS
EARITH
HUNTINGDONSHIRE
PE28 3QH

REVISIONS

-	INTIAL ISSUE,	20.02.25
A	REVISED FOOTPRINT,	02.05.25
B	PLANNING,	13.05.25

TITLE

PROPOSED FLOOR PLANS & ELEVATIONS

DRAWING

1155 . 02B

SCALE AS INDICATED
PAPER SIZE A2