


GT Brace
CAD Services
www.gtbcad.com
gtbrace@gtbcad.com

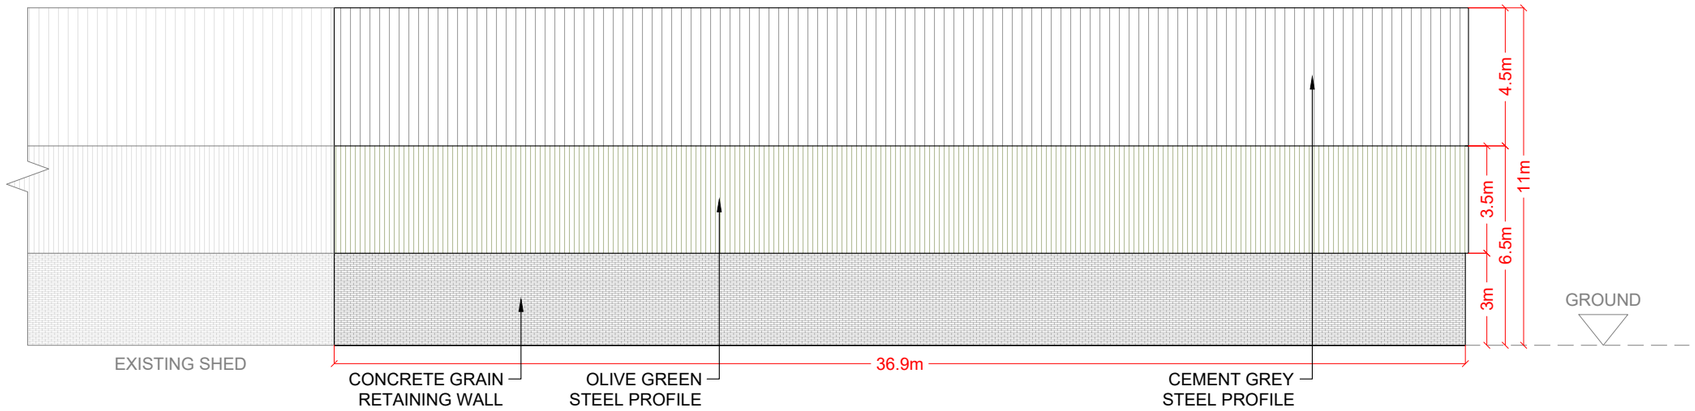


NORTH ELEVATION

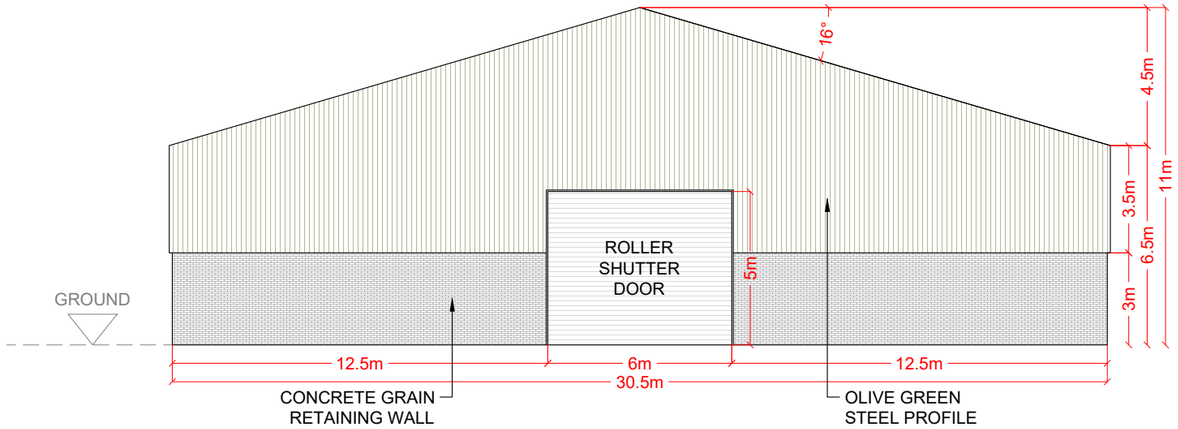

WEST ELEVATION

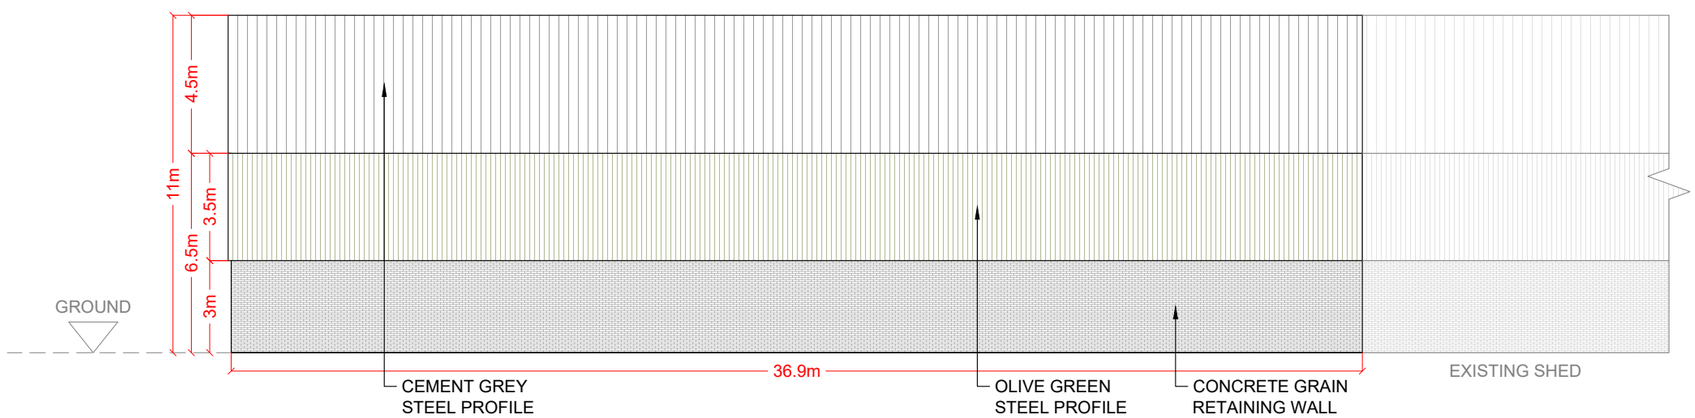

SOUTH ELEVATION

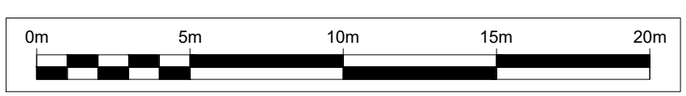

Rev	Date	Details	Chkd

IC Planning Ltd
6 Pickersgill Court
Quay West Business Village
Sunderland SR5 2AQ
Tel: 01910548 0570
Email: info@identityconsult.co.uk
www.identityconsult.co.uk/ic-planning

Date	Scale	Drawn by	Checked by	Approved by
20/02/2025	1:200 @ A3	GTB	ST	ST

Drawing Status: WORKING DRAWING

Project Title:
EAYRS FARM BUILDING
EAST LODGE FARM
LEIGHTON BROMSWOLD
HUNTINGDON
PE28 5BB

Drawing Title:
PROPOSED ELEVATIONS

Drawing Number	Rev
ICP/EF/004	-