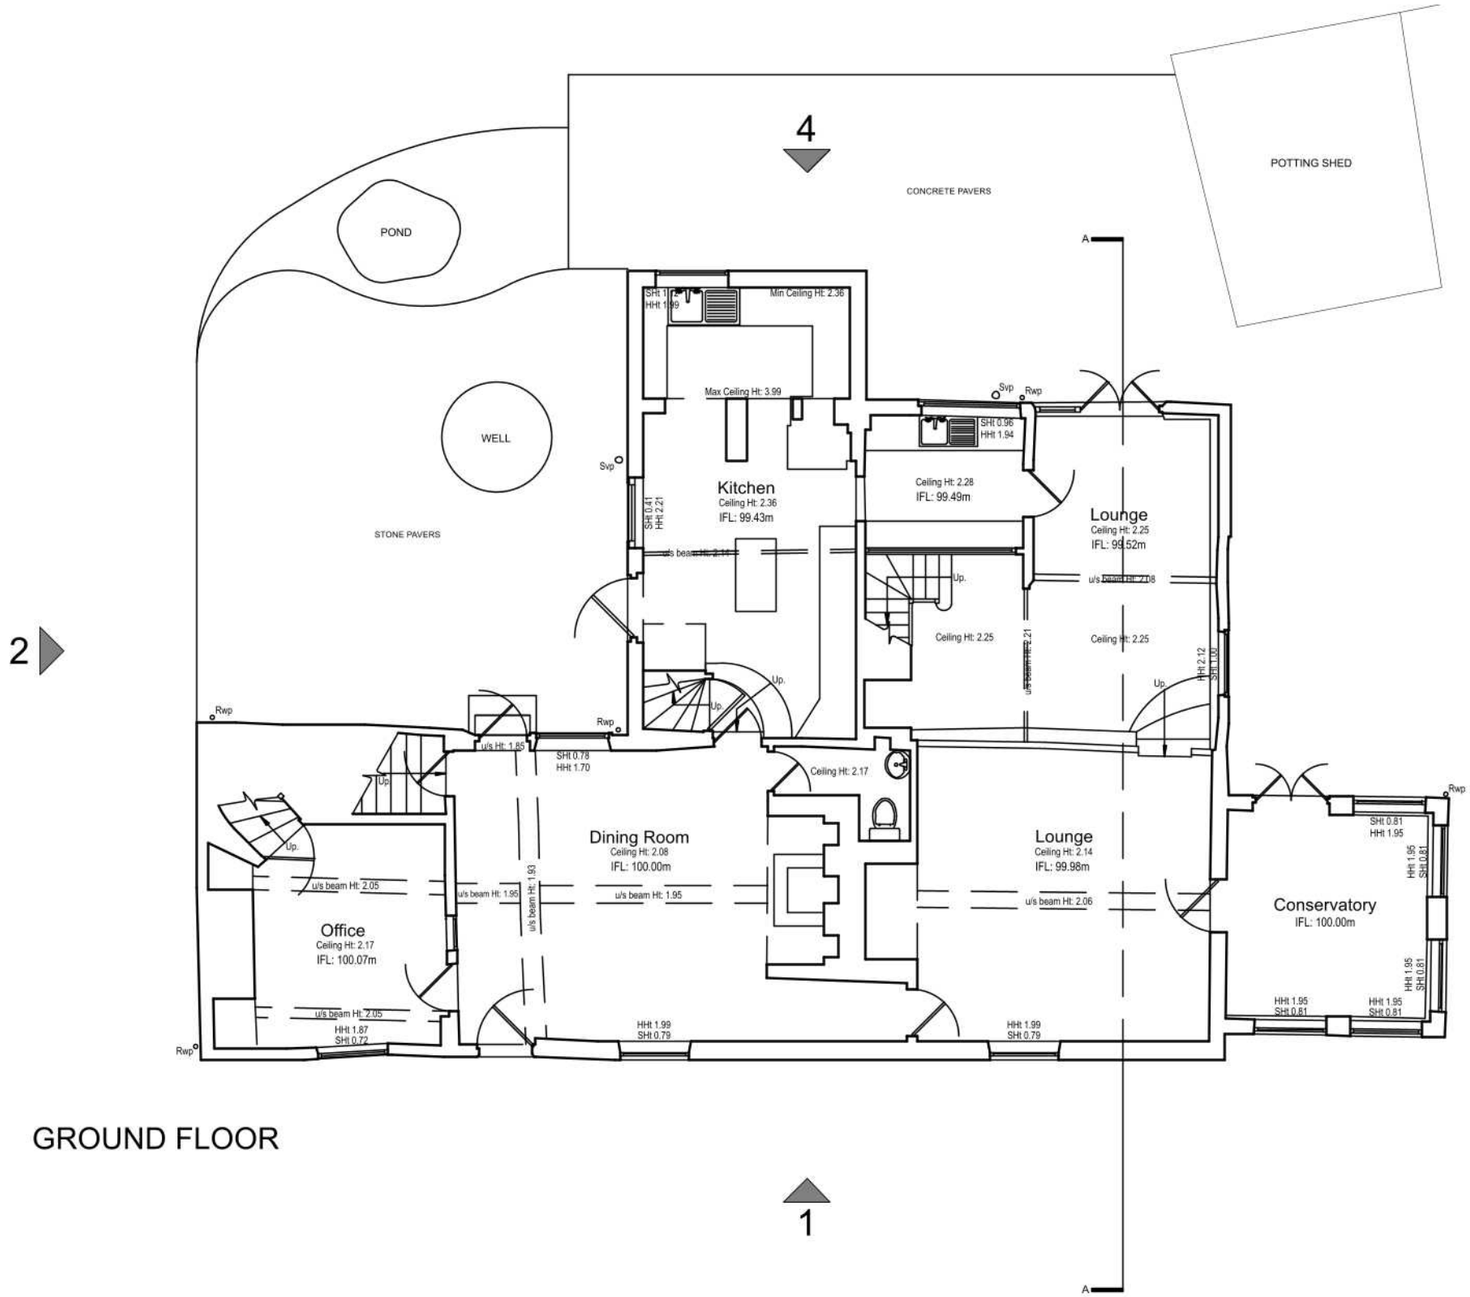


GROUND FLOOR

WILLIAM TOZER
associates

RIBA chartered practice NZIA practice
UK | EU AU | NZ USA
42–44 New House 67–68 Hatton Garden London EC1N 8JY
t +44 (0)20 7404 0675
enquiries@williamtozerassociates.com
www.williamtozerassociates.com

0 1 2 3 4m

Rev		Date
G	Stage 3A: Developed Designs -issued for INFORMATION -clients -council	17/06/2025
F	Stage 3A: Developed Design -Issued for INFORMATION -Client -Council	02/06/2025
E	Stage 3A: Developed Designs - Issued for information - council - client	29/03/2025
D	Stage 3a: Developed Designs - Issued for information - client - contractor	22/03/2025
C	Stage 3A: Developed Designs -Issued for Information -clients -council	06/03/2025
B	Stage 2: Concept Designs -issued for information -contractor -client	01/03/2025
A	Stage 1: Feasibility and Briefing - Issued for INFORMATION - Contractor - Client	21/11/2024

DRAWING STATUS **INFORMATION**

Issued only for purpose indicated

This drawing to be read in conjunction with all consultants information.

All dimensions to be checked on site.
Do not scale, except for planning purposes.

This drawing is protected by copyright.

JOB NUMBER 329

JOB TITLE **Shelswell Residence**
Home Farm, 10 East Street
Great Gransden
SG19 3AB


DRAWING TITLE

GROUND FLOOR PLAN existing


SCALE: 1:100

DATE: OCTOBER 2024

DRAWING NO.	REV
A/01/101	G

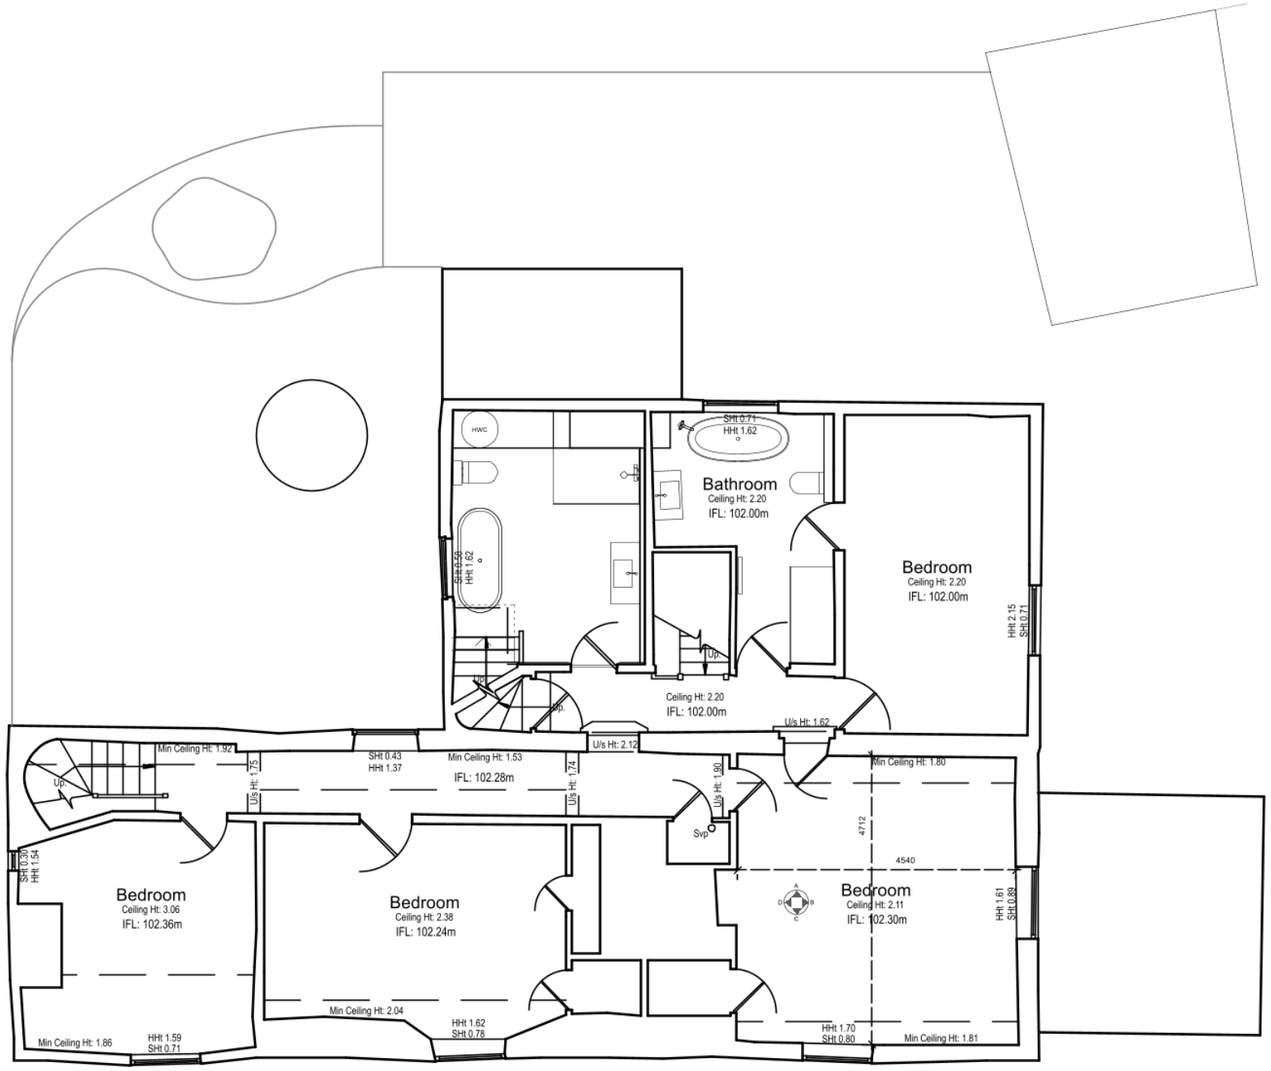

FIRST FLOOR

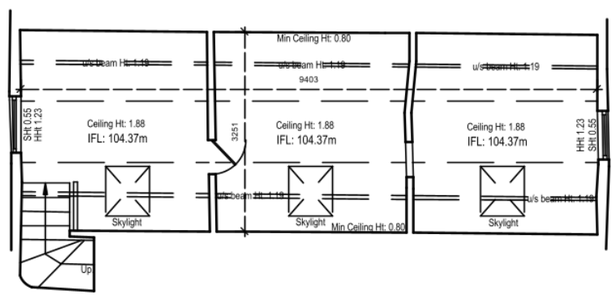

LOFT

WILLIAM TOZER
associates

RIBA chartered practice NZIA practice
UK | EU AU | NZ USA
42–44 New House 67–68 Hatton Garden London EC1N 8JY
t +44 (0)20 7404 0675
enquiries@williamtozerassociates.com
www.williamtozerassociates.com

0 1 2 3 4m

Rev		Date
G	Stage 3A: Developed Designs -issued for INFORMATION -clients -council	17/06/2025
F	Stage 3A: Developed Design -Issued for INFORMATION -Client -Council	02/06/2025
E	Stage 3A: Developed Designs - Issued for information - council - client	29/03/2025
D	Stage 3a: Developed Designs - Issued for information - client - contractor	22/03/2025
C	Stage 3A: Developed Designs -Issued for Information -clients -council	06/03/2025
B	Stage 2: Concept Designs -issued for information -contractor -client	01/03/2025
A	Stage 1: Feasiblity and Briefing - Issued for INFORMATION - Contractor - Client	21/11/2024

DRAWING STATUS **INFORMATION**

Issued only for purpose indicated

This drawing to be read in conjunction with all consultants information.

All dimensions to be checked on site.
Do not scale, except for planning purposes.

This drawing is protected by copyright.

JOB NUMBER 329

JOB TITLE **Shelswell Residence**

Home Farm, 10 East Street
Great Gransden
SG19 3AB

DRAWING TITLE


FIRST FLOOR PLAN existing

SCALE: 1:100

DATE: OCTOBER 2024

DRAWING NO. A/01/102

REV G

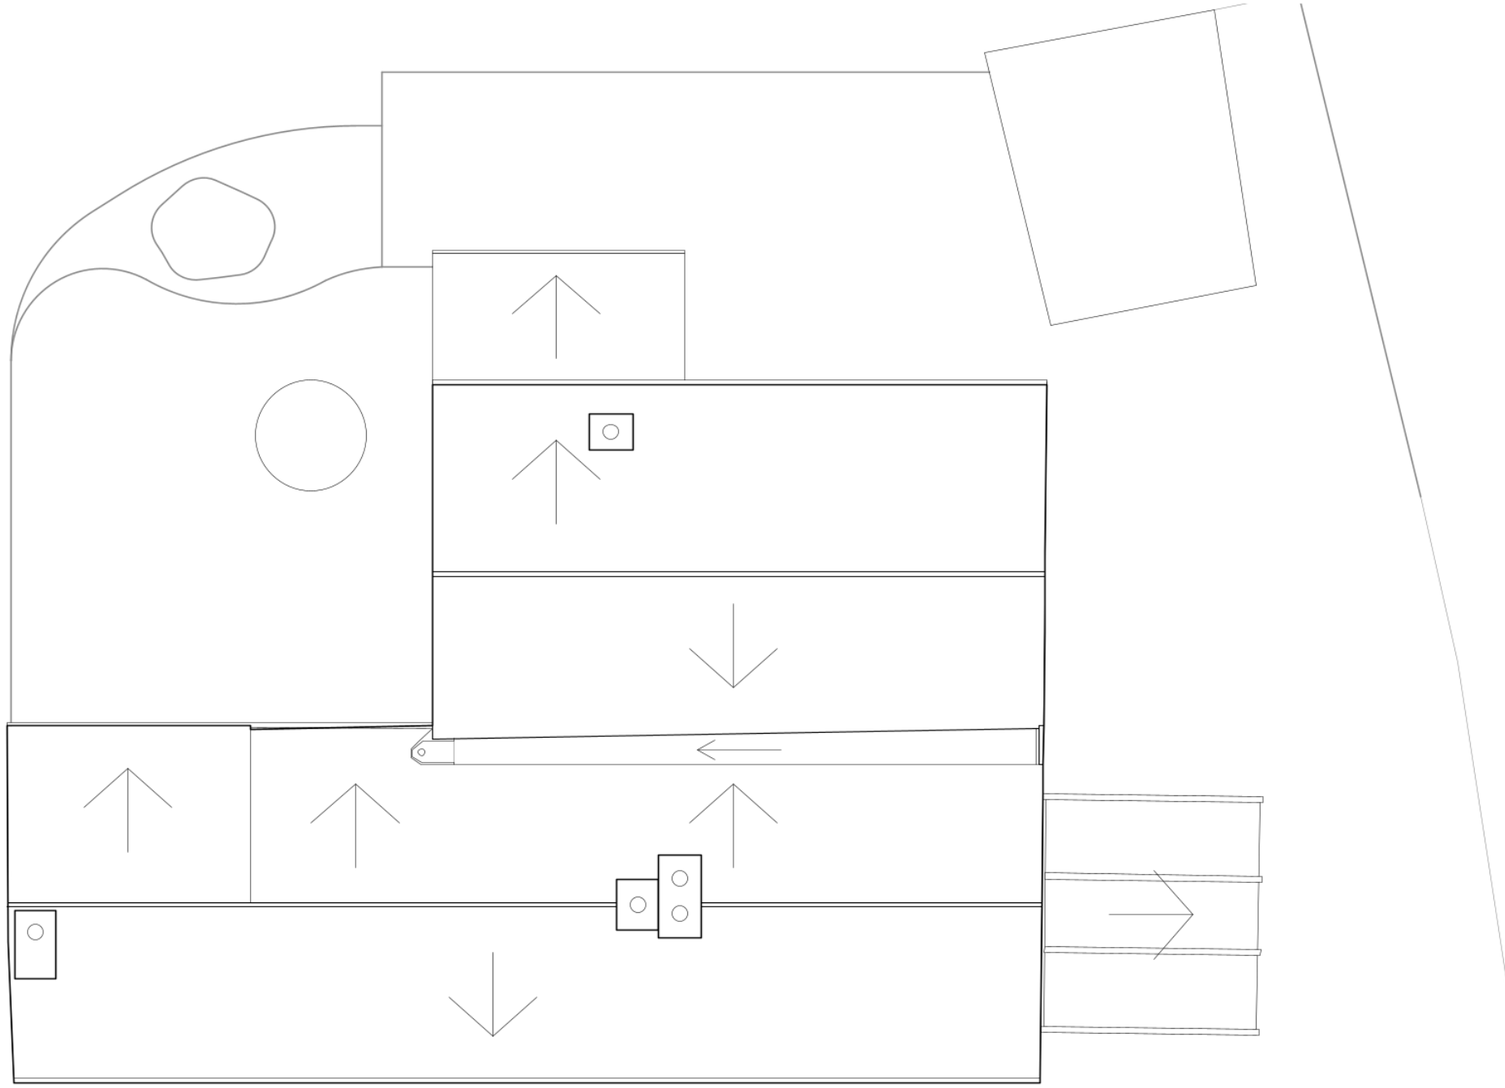

ROOF PLAN

WILLIAM TOZER
a s s o c i a t e s

RIBA chartered practice NZIA practice
UK | EU AU | NZ USA
42–44 New House 67–68 Hatton Garden London EC1N 8JY
t +44 (0)20 7404 0675
enquiries@williamtozerassociates.com
www.williamtozerassociates.com

0 1 2 3 4m

Rev		Date
G	Stage 3A: Developed Designs -issued for INFORMATION -clients -council	17/06/2025
F	Stage 3A: Developed Design -Issued for INFORMATION -Client -Council	02/06/2025
E	Stage 3A: Developed Designs - Issued for information - council - client	29/03/2025
D	Stage 3a: Developed Designs - Issued for information - client - contractor	22/03/2025
C	Stage 3A: Developed Designs -Issued for Information -clients -council	06/03/2025
B	Stage 2: Concept Designs -issued for information -contractor -client	01/03/2025
A	Stage 1: Feasiblity and Briefing - Issued for INFORMATION - Contractor - Client	21/11/2024

DRAWING STATUS **INFORMATION**

Issued only for purpose indicated

This drawing to be read in conjunction with all consultants information.

All dimensions to be checked on site.
Do not scale, except for planning purposes.

This drawing is protected by copyright.

JOB NUMBER 329

JOB TITLE **Shelswell Residence**
Home Farm, 10 East Street
Great Gransden
SG19 3AB

DRAWING TITLE


ROOF PLAN
existing

SCALE: 1:100

DATE: OCTOBER 2024

DRAWING NO. A/01/103

REV G

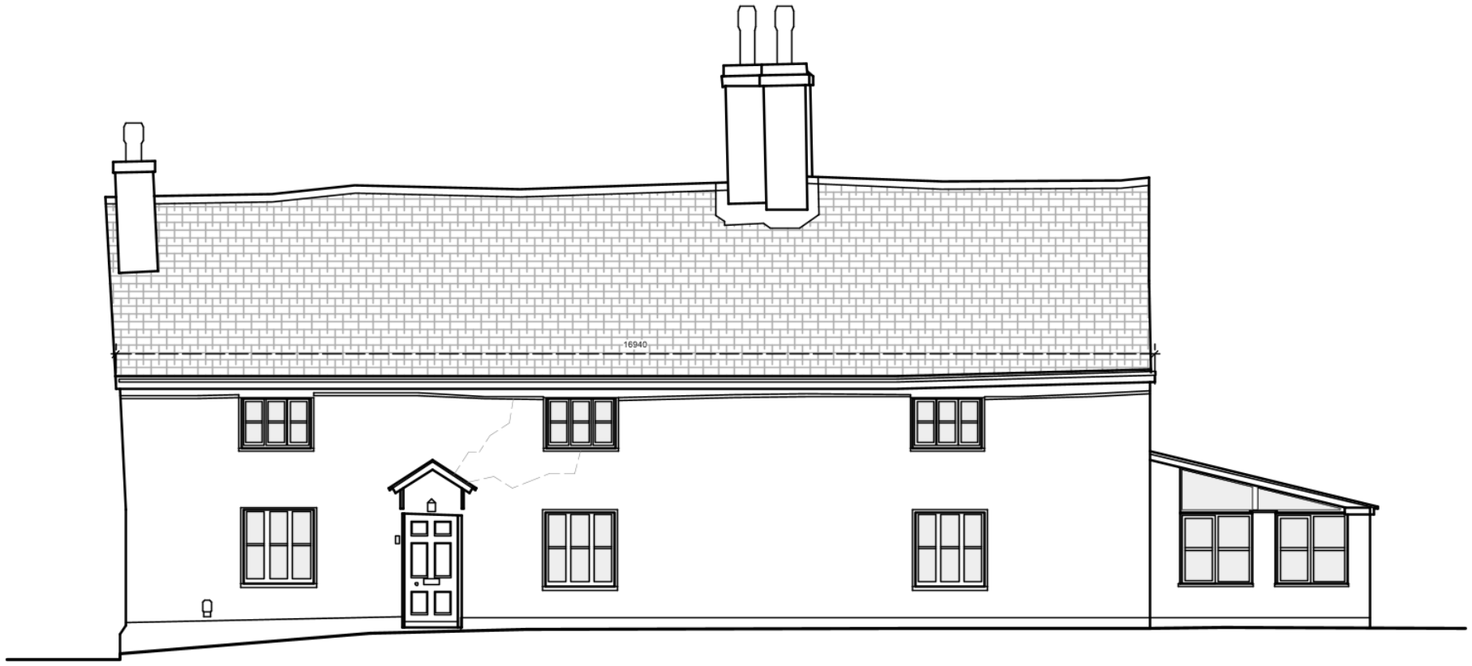

NO WORKS TO EXTERIOR

FRONT: NORTH-EAST ELEVATION (01)



NO WORKS TO EXTERIOR

REAR: SOUTH-WEST ELEVATION (03)

WILLIAM TOZER
associates

RIBA chartered practice NZIA practice
UK | EU AU | NZ USA
42–44 New House 67–68 Hatton Garden London EC1N 8JY
t +44 (0)20 7404 0675
enquiries@williamtozerassociates.com
www.williamtozerassociates.com

0 1 2 3 4m

Rev		Date
G	Stage 3A: Developed Designs -issued for INFORMATION -clients -council	17/06/2025
F	Stage 3A: Developed Design -Issued for INFORMATION -Client -Council	02/06/2025
E	Stage 3A: Developed Designs - Issued for information - council - client	29/03/2025
D	Stage 3a: Developed Designs - Issued for information - client - contractor	22/03/2025
C	Stage 3A: Developed Designs -Issued for Information -clients -council	06/03/2025
B	Stage 2: Concept Designs -issued for information -contractor -client	01/03/2025
A	Stage 1: Feasibilty and Briefing - Issued for INFORMATION - Contractor - Client	21/11/2024

DRAWING STATUS **INFORMATION**

Issued only for purpose indicated

This drawing to be read in conjunction with all consultants information.

All dimensions to be checked on site.
Do not scale, except for planning purposes.

This drawing is protected by copyright.

JOB NUMBER 329

JOB TITLE **Shelswell Residence**
Home Farm, 10 East Street
Great Gransden
SG19 3AB

DRAWING TITLE

ELEVATIONS: front and rear existing

SCALE: 1:100

DATE: OCTOBER 2024

DRAWING NO.	REV
A/01/104	G



NO WORKS TO EXTERIOR

SIDE: SOUTH-EAST ELEVATION (02)



NO WORKS TO EXTERIOR

SIDE: NORTH-WEST ELEVATION (04)

WILLIAM TOZER
associates

RIBA chartered practice NZIA practice
UK | EU AU | NZ USA
42–44 New House 67–68 Hatton Garden London EC1N 8JY
t +44 (0)20 7404 0675
enquiries@williamtozerassociates.com
www.williamtozerassociates.com

0 1 2 3 4m

Rev		Date
G	Stage 3A: Developed Designs -issued for INFORMATION -clients -council	17/06/2025
F	Stage 3A: Developed Design -Issued for INFORMATION -Client -Council	02/06/2025
E	Stage 3A: Developed Designs - Issued for information - council - client	29/03/2025
D	Stage 3a: Developed Designs - Issued for information - client - contractor	22/03/2025
C	Stage 3A: Developed Designs -Issued for Information -clients -council	06/03/2025
B	Stage 2: Concept Designs -issued for information -contractor -client	01/03/2025
A	Stage 1: Feasibility and Briefing - Issued for INFORMATION - Contractor - Client	21/11/2024

DRAWING STATUS **INFORMATION**

Issued only for purpose indicated

This drawing to be read in conjunction with all consultants information.

All dimensions to be checked on site.
Do not scale, except for planning purposes.

This drawing is protected by copyright.

JOB NUMBER 329

JOB TITLE **Shelswell Residence**

Home Farm, 10 East Street
Great Gransden
SG19 3AB

DRAWING TITLE

ELEVATIONS: side existing


SCALE: 1:100

DATE: OCTOBER 2024


DRAWING NO. A/01/105

REV G


FIRST FLOOR BEDROOM
FRONT WING, NORTH-WESTERN END

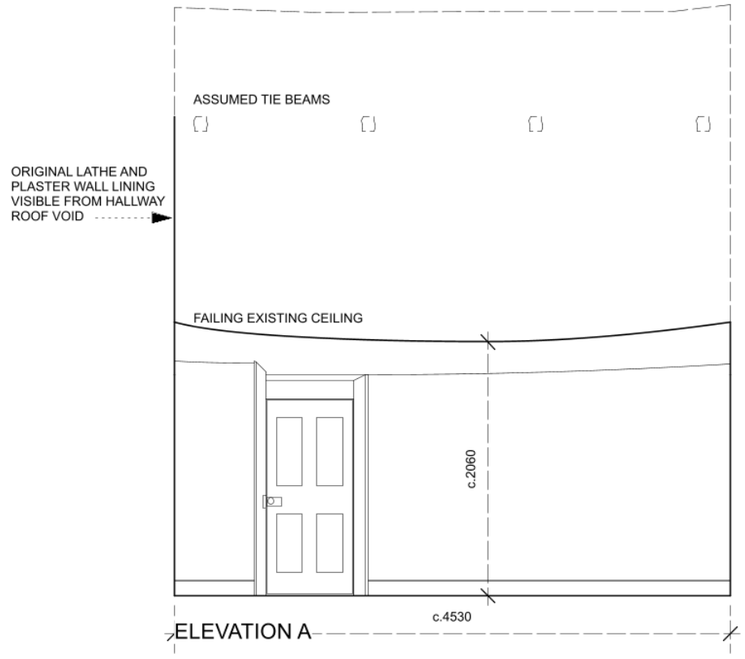


ELEVATION A

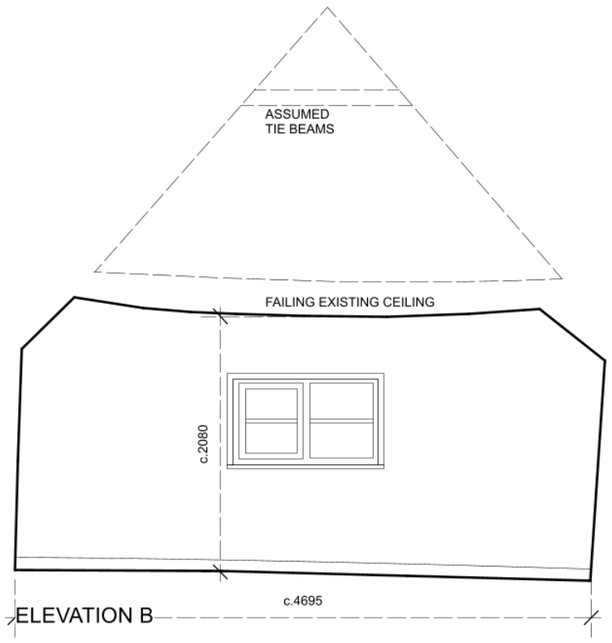

ELEVATION B

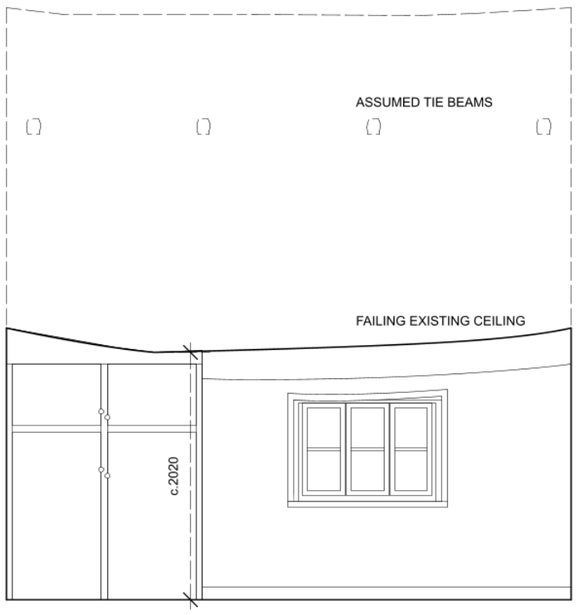

ELEVATION C

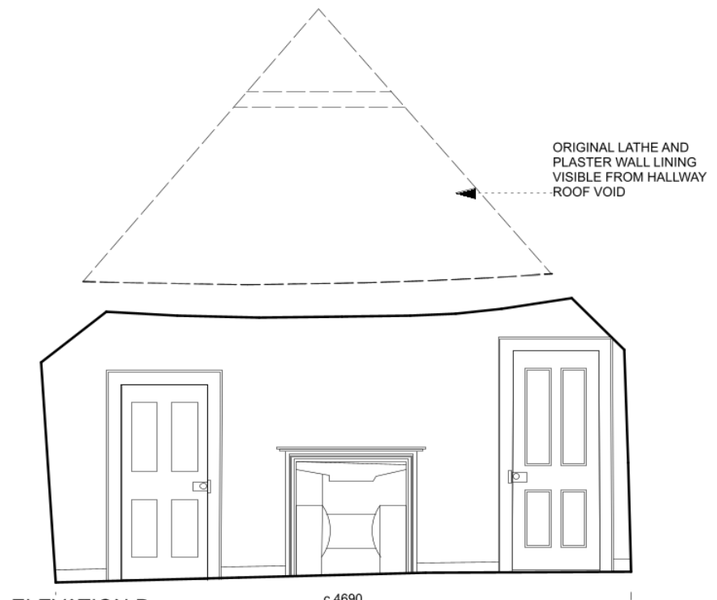

ELEVATION D

WILLIAM TOZER
associates

RIBA chartered practice NZIA practice
UK | EU AU | NZ USA
42–44 New House 67–68 Hatton Garden London EC1N 8JY
t +44 (0)20 7404 0675
enquiries@williamtozerassociates.com
www.williamtozerassociates.com

0 1 2 3 4m

Rev		Date
B	Stage 3A: Developed Designs -issued for INFORMATION -clients -council	17/06/2025
A	Stage 3A: Developed Design -Issued for INFORMATION -Client -Council	02/06/2025

DRAWING STATUS **INFORMATION**

Issued only for purpose indicated

This drawing to be read in conjunction with all consultants information.

All dimensions to be checked on site.
Do not scale, except for planning purposes.

This drawing is protected by copyright.

JOB NUMBER 329

JOB TITLE **Shelswell Residence**

Home Farm, 10 East Street
Great Gransden
SG19 3AB

DRAWING TITLE


ELEVATIONS: interior existing

SCALE: 1:100

DATE: JUNE 2025

DRAWING NO. A/01/106

REV B

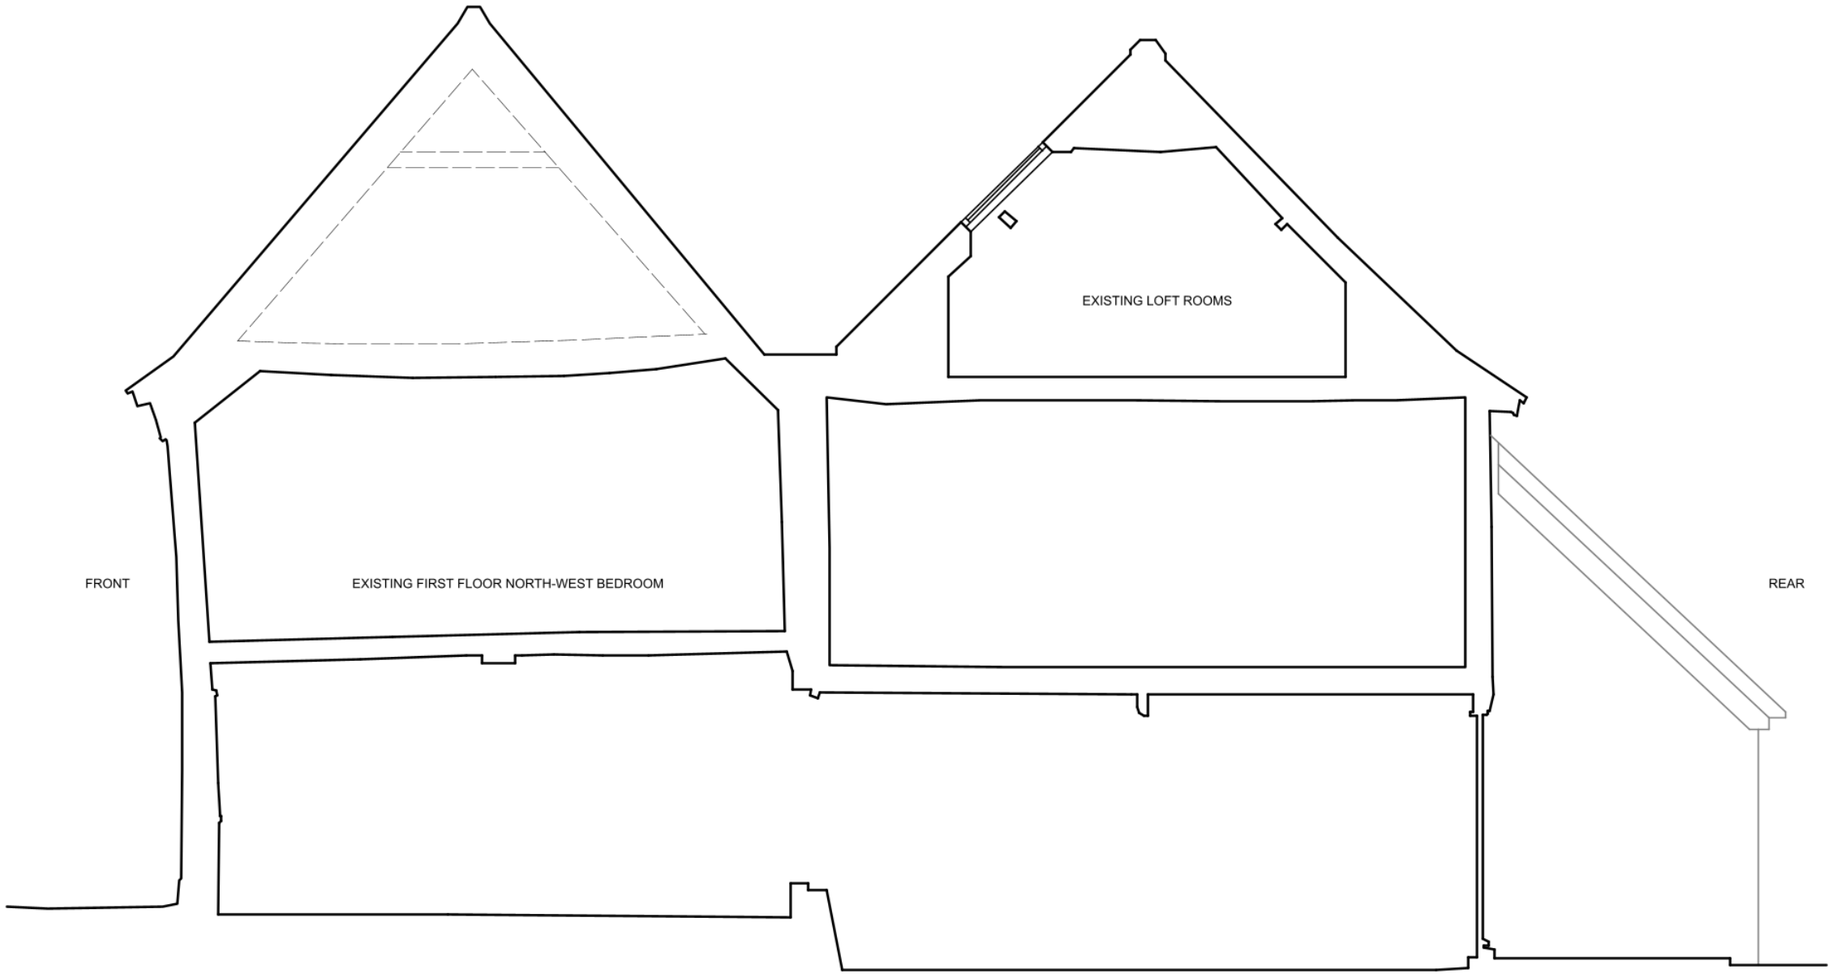

SECTION AA

WILLIAM TOZER
associates

RIBA chartered practice NZIA practice
UK | EU AU | NZ USA
42–44 New House 67–68 Hatton Garden London EC1N 8JY
t +44 (0)20 7404 0675
enquiries@williamtozerassociates.com
www.williamtozerassociates.com

0 1 2 3 4m

Rev		Date
B	Stage 3A: Developed Designs -issued for INFORMATION -clients -council	17/06/2025
A	Stage 3A: Developed Design -Issued for INFORMATION -Client -Council	02/06/2025

DRAWING STATUS **INFORMATION**

Issued only for purpose indicated

This drawing to be read in conjunction with all consultants information.

All dimensions to be checked on site.
Do not scale, except for planning purposes.

This drawing is protected by copyright.

JOB NUMBER 329

JOB TITLE **Shelswell Residence**
Home Farm, 10 East Street
Great Gransden
SG19 3AB

DRAWING TITLE

SECTION
existing

SCALE: 1:100

DATE: JUNE 2025

DRAWING NO. A/01/501

REV B