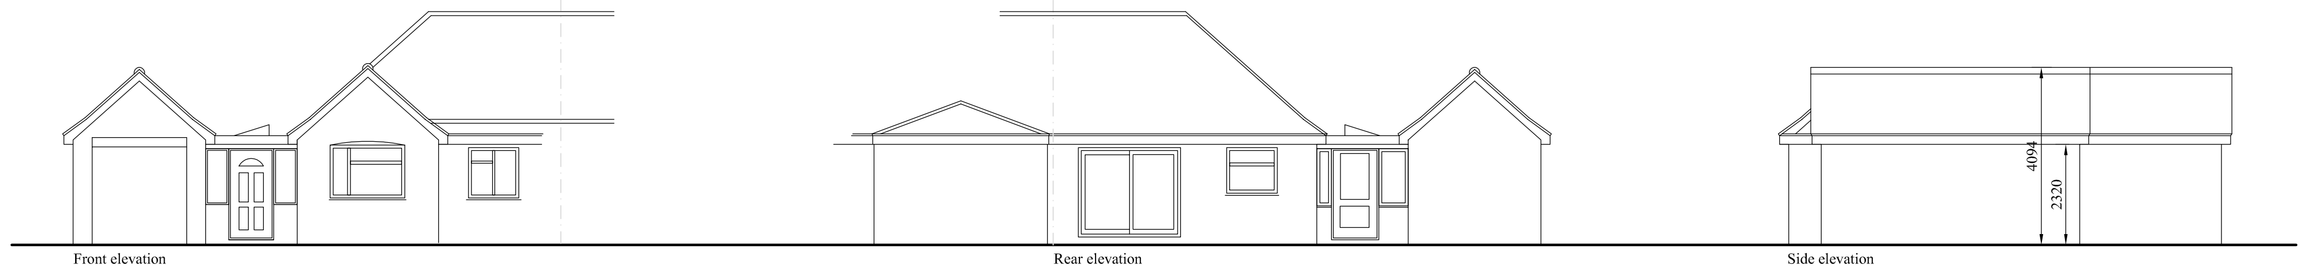
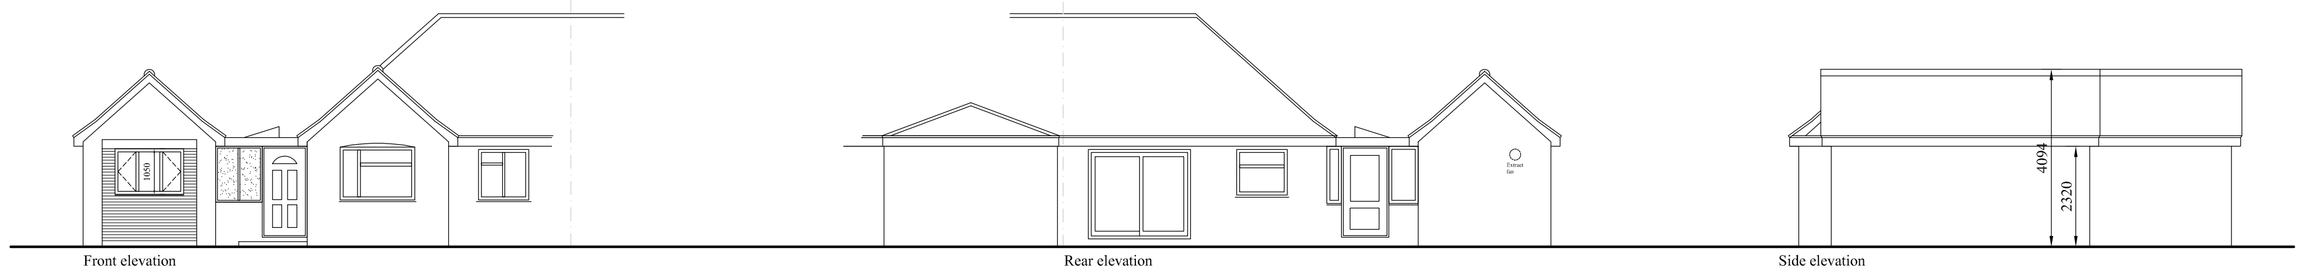
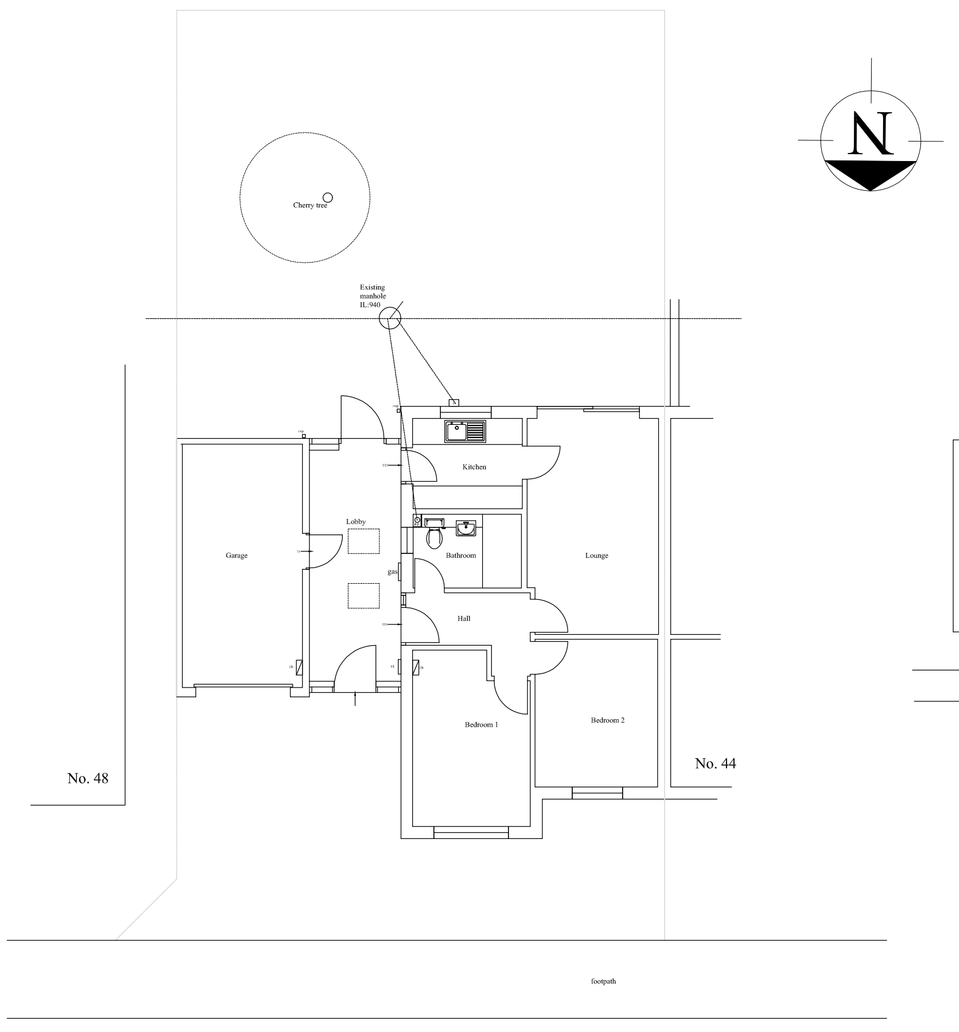
Do not scale drawing. use only figured dimensions. The contractor is responsible for taking and checking all dimensions and angles and report any errors and omissions before carrying out any work.
This drawing must not be copied



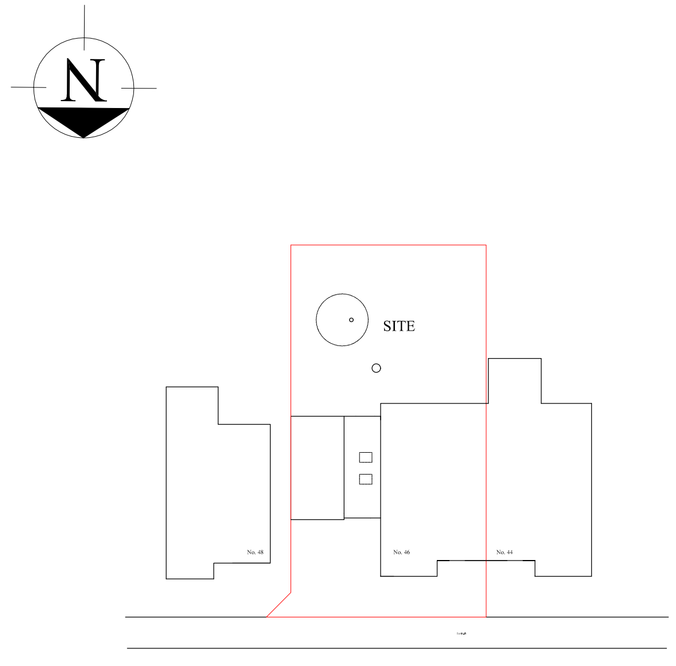

## EXISTING ELEVATIONS 1:100



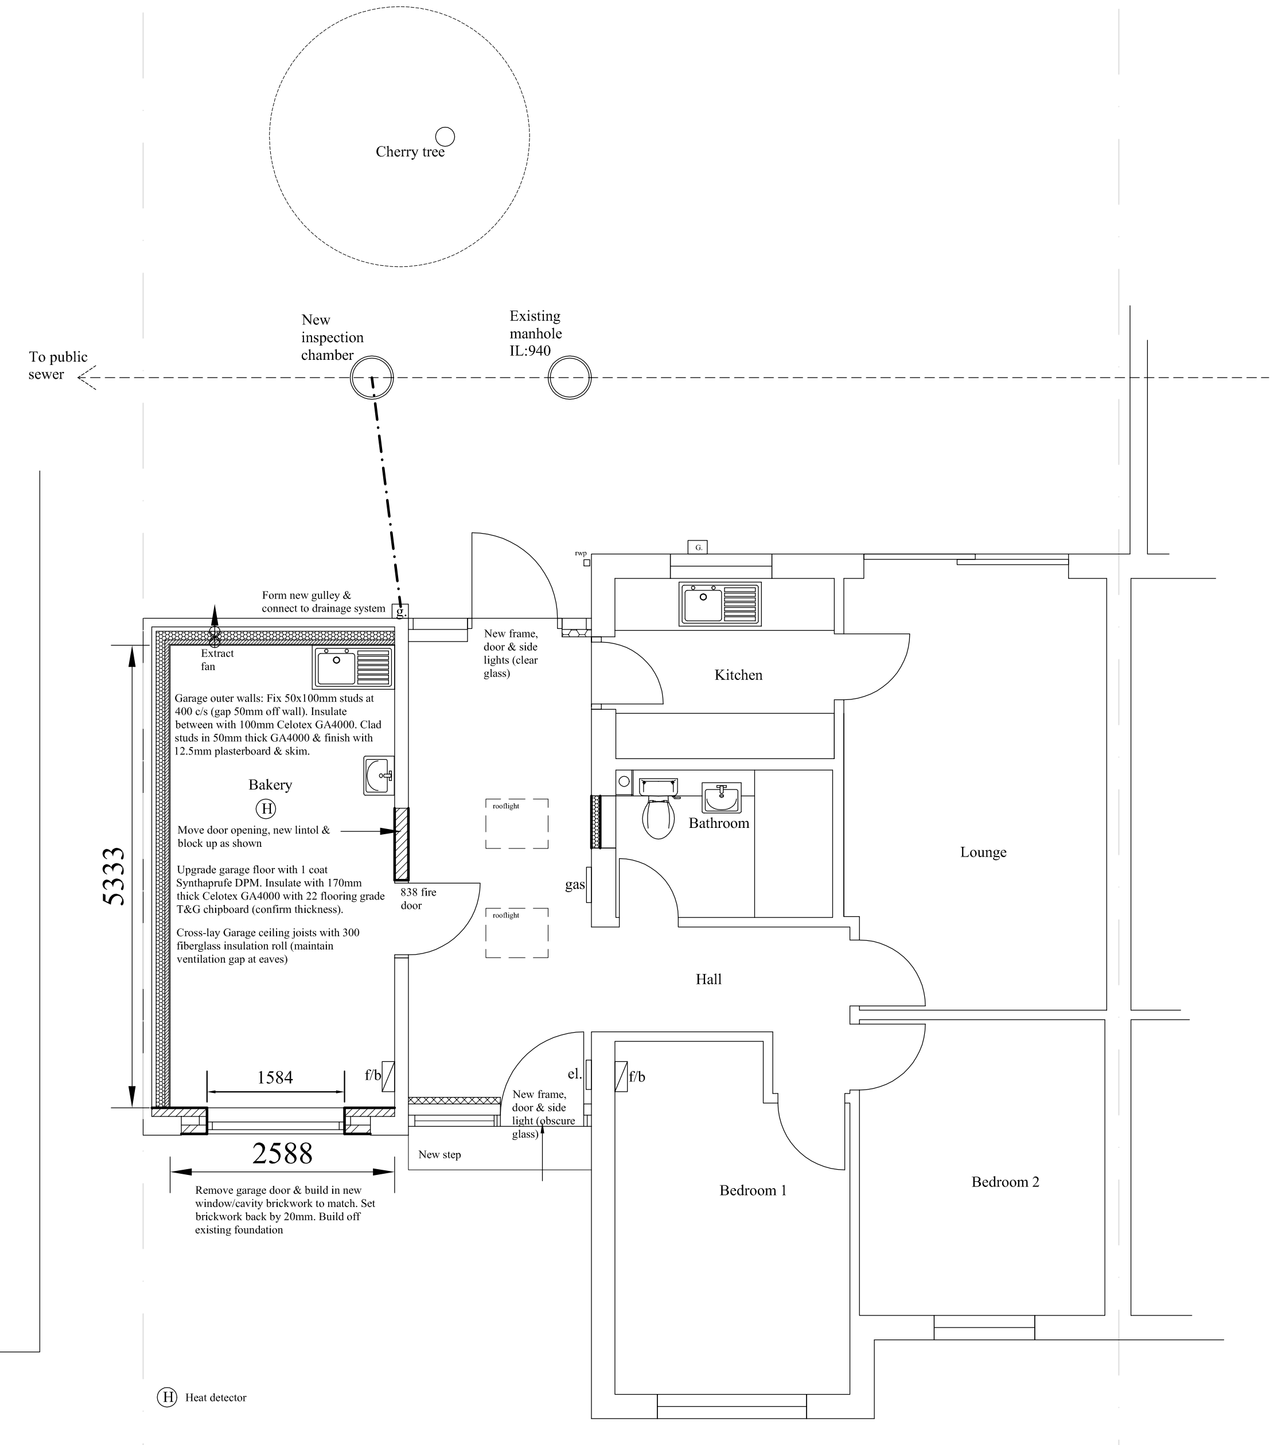

## PROPOSED ELEVATIONS 1:100




## EXISTING PLAN 1:100




## Block plan 1:250




## PROPOSED PLAN 1:50

REV: A | jan25 | Block plan added

drawn | check

architecture by design

PROJECT
Mr & Mrs Harrdine
46 Russett Avenue
Needingworth

DRAWING
Proposed garage conversion into a kitchen for commercial baking

scale: 1:100/1:50 | date: dec24

ref NE146/ NUMBER 02 rev A