DETAILING BY JPT DESIGN

WWW.JPTDESIGN.CO.UK

NOTES :

1. ALL DIMENSIONS IN MILLIMETRES UNLESS OTHERWISE STATED.



EXISTING SIDE (NE) ELEVATION
SCALE 1:100



EXISTING FRONT (NW) ELEVATION
SCALE 1:100



EXISTING REAR (SE) ELEVATION
SCALE 1:100



EXISTING SIDE (SW) ELEVATION
SCALE 1:100



Extension to be brickwork to match existing


PROPOSED SIDE (NE) ELEVATION
SCALE 1:100



Black aluminium bifold doors


Re -use existing utility external door

PROPOSEDFRONT (NW) ELEVATION
SCALE 1:100

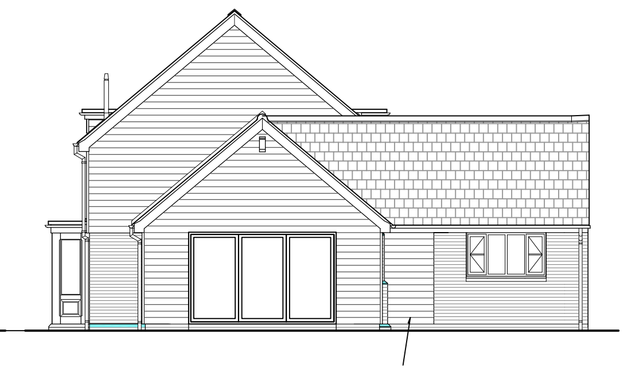


PROPOSED REAR (SE) ELEVATION
SCALE 1:100


Feather edge black timber infill to match existing

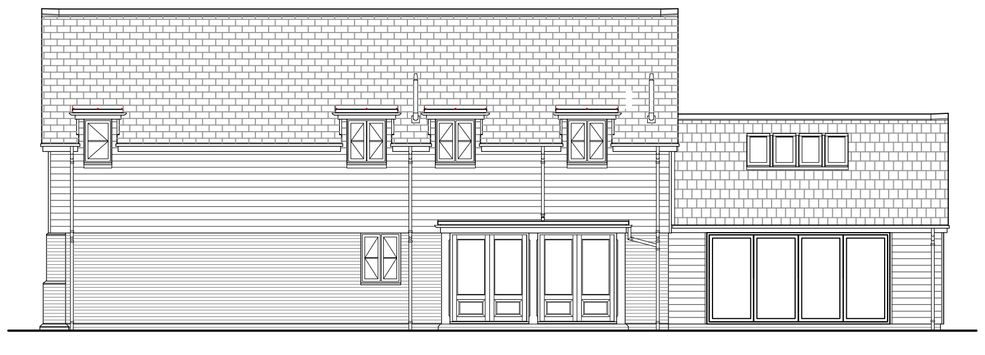


PROPOSED SIDE (SW) ELEVATION
SCALE 1:100

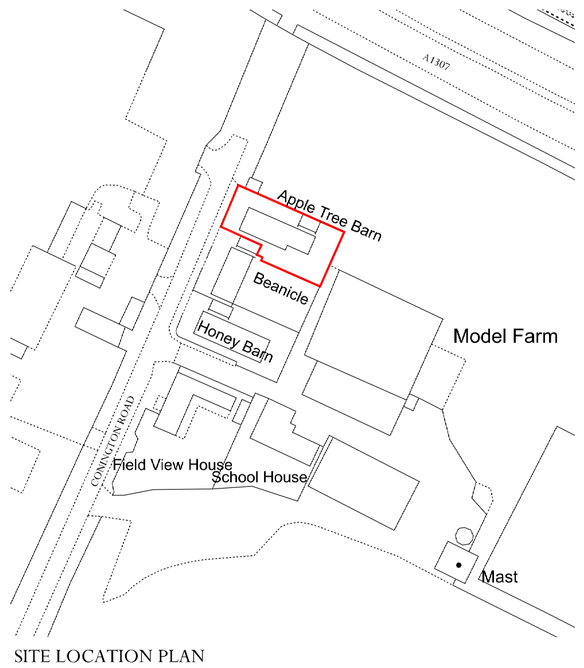


SITE LOCATION PLAN
SCALE 1:1250

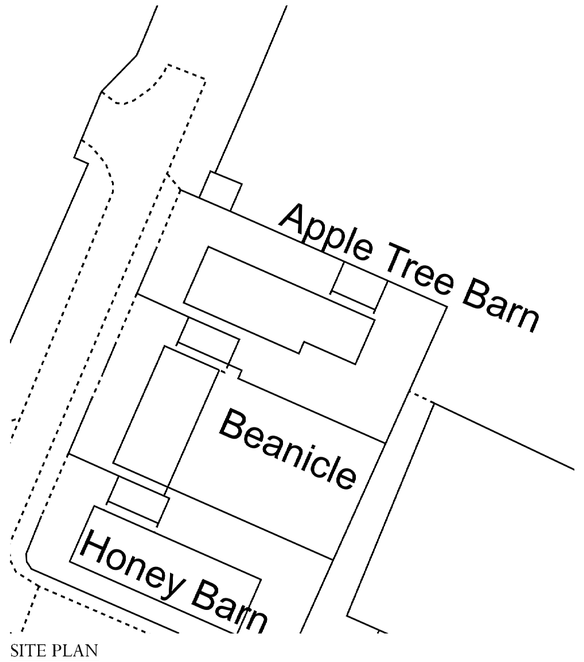

SITE PLAN
SCALE 1:500

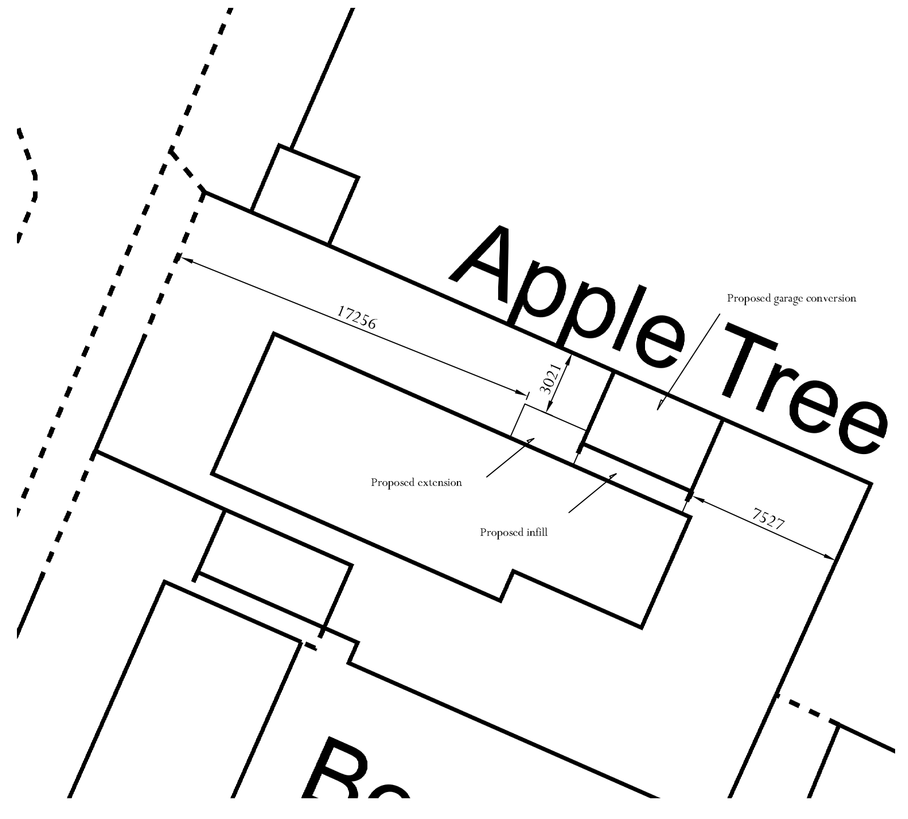


PROPOSED BLOCK PLAN (METRES)
SCALE 1:200

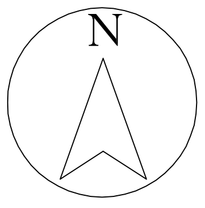

This plan includes the following Licensed Data: OS MasterMap Black and White PDF Location Plan by the Ordnance Survey National Geographic Database and incorporating surveyed revision available at the date of production. Reproduction in whole or in part is prohibited without the prior permission of Ordnance Survey. The representation of a road, track or path is no evidence of a right of way. The representation of features, as lines, is no evidence of a property boundary.
© Crown copyright and database rights, 2016. Ordnance Survey 0100031673.

SCALE RULER

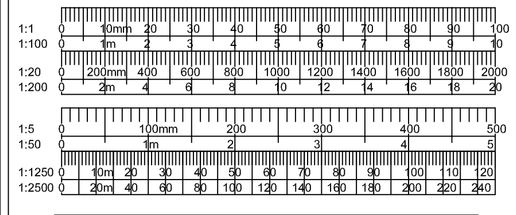

JPT DESIGN
RESIDENTIAL PLANNING & DEVELOPMENT ENGINEERING
THE STUDIO, 23 HALIFAX ROAD, UPPER CAMBOURNE CB23 6AX
WWW.JPTDESIGN.CO.UK

Drawing Title -

EXISTING & PROPOSED PLANS ,ELEVATIONS AND SITE PLANS

Client - MR GARMORY

Address - APPLETREE BARN, CONINGTON ROAD, FENSTANTON

Scale - AS SHOWN @ A1 Date -FEB 25

Dwg. No. - JPT/GMY/0225/001 Rev. A

partner LABC