
DETAILING BY JPT DESIGN


WWW.JPTDESIGN.CO.UK

NOTES :

1. ALL DIMENSIONS IN MILLIMETRES UNLESS OTHERWISE STATED.

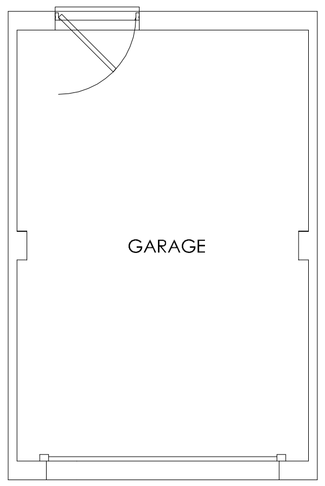


GARAGE PLAN

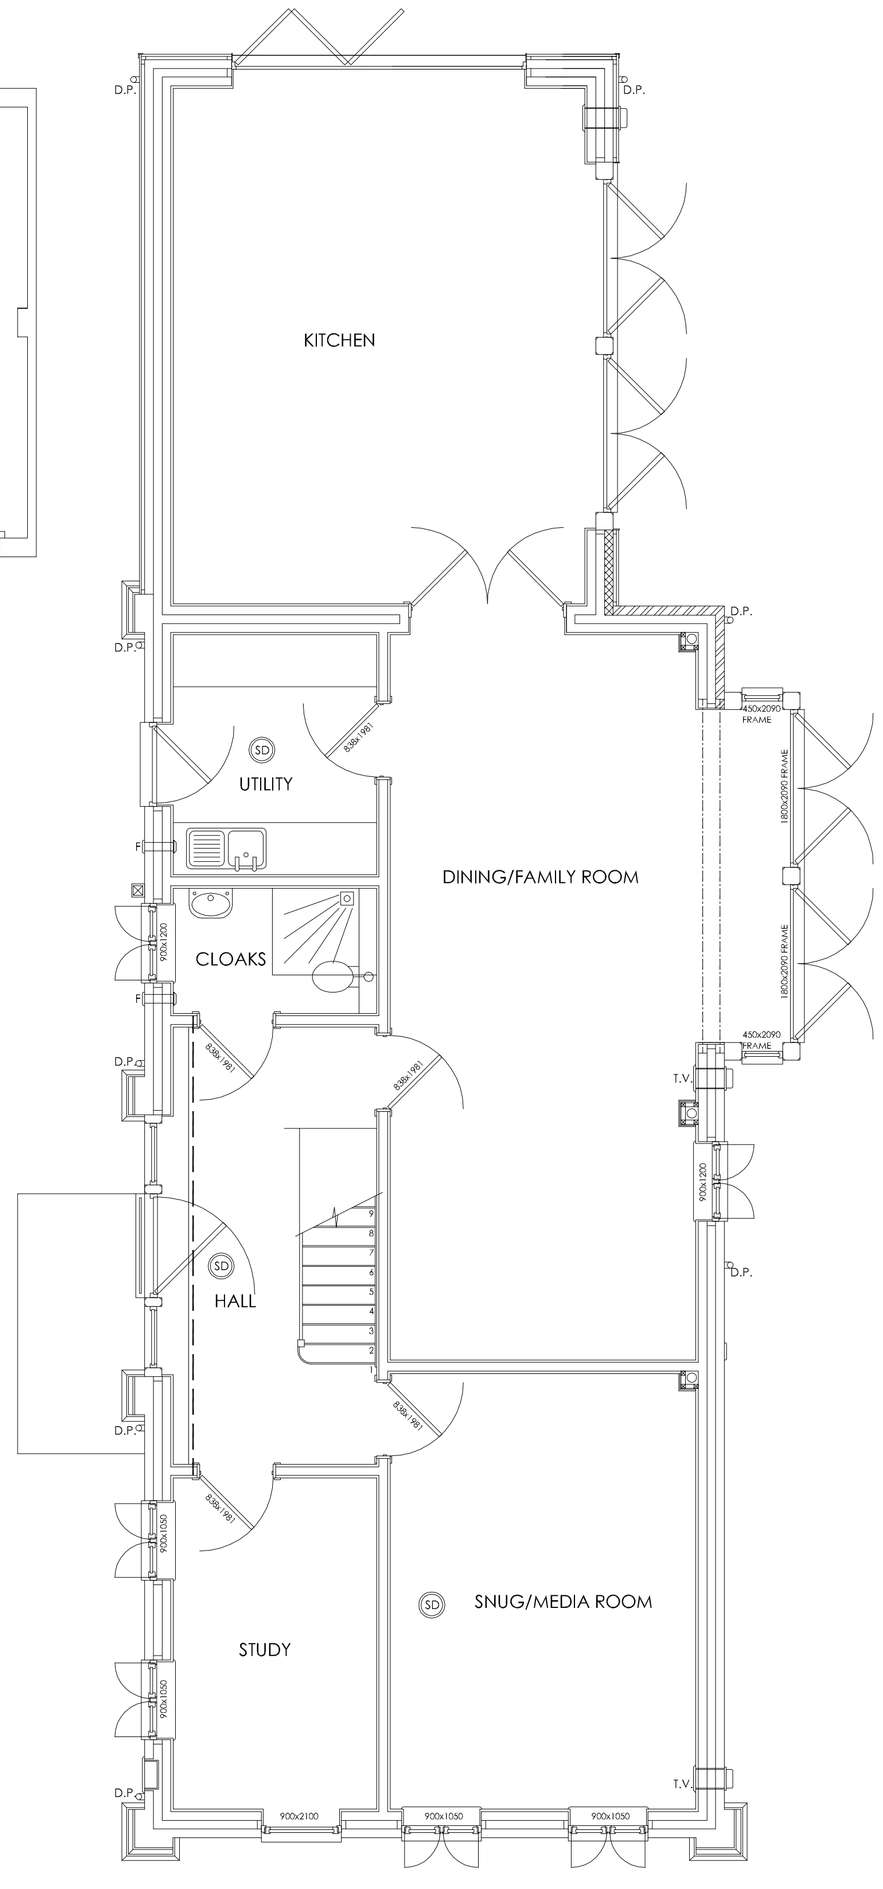


EXISTING GROUND FLOOR PLAN

SCALE 1:100

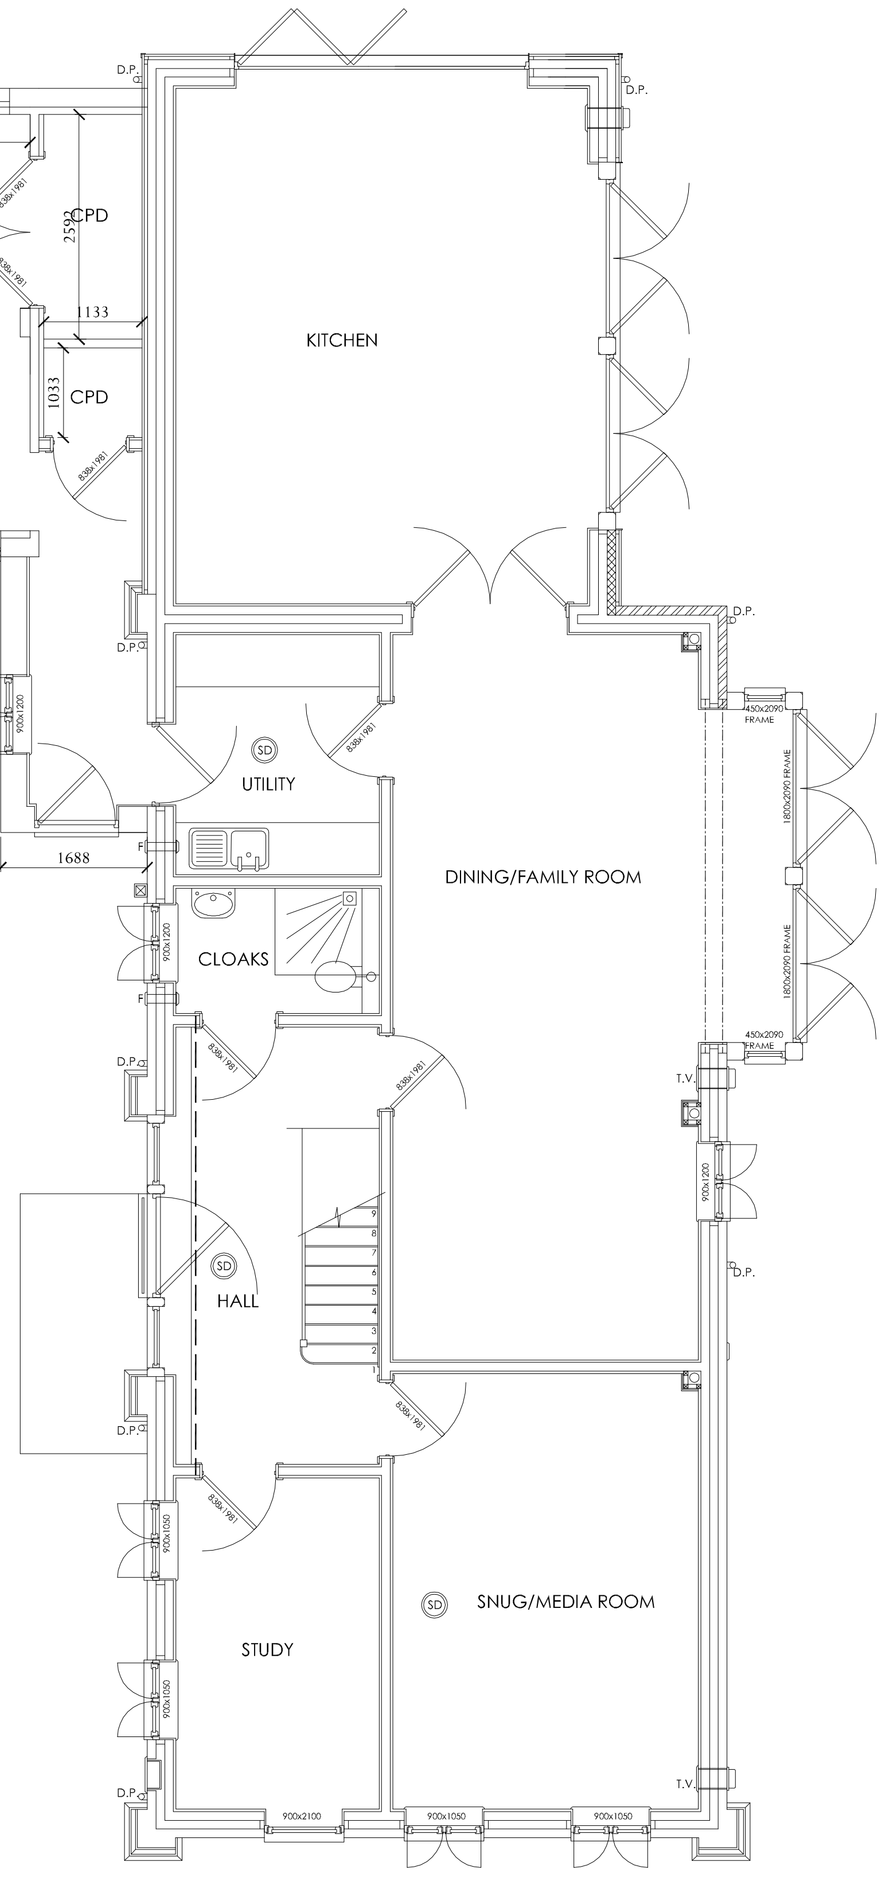


PROPOSED GROUND FLOOR PLAN

SCALE 1:100

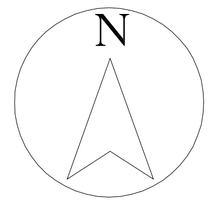

This plan includes the following Licensed Data: OS MasterMap Black and White PDF Location Plan by the Ordnance Survey National Geographic Database and incorporating surveyed revision available at the date of production. Reproduction in whole or in part is prohibited without the prior permission of Ordnance Survey. The representation of a road, track or path is no evidence of a right of way. The representation of features, as lines, is no evidence of a property boundary.
© Crown copyright and database rights, 2016. Ordnance Survey 0100031673.

SCALE RULER

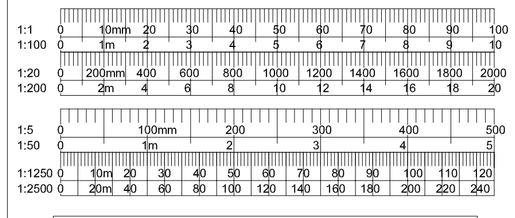

JPT DESIGN

RESIDENTIAL PLANNING & DEVELOPMENT ENGINEERING

THE STUDIO, 23 HALIFAX ROAD, UPPER CAMBOURNE CB23 6AX

WWW.JPTDESIGN.CO.UK

Drawing Title -

EXISTING & PROPOSED PLANS ,ELEVATIONS AND SITE PLANS

Client - MR GARMORY

Address - APPLETREE BARN, CONINGTON ROAD, FENSTANTON

Scale - AS SHOWN @ A1 Date -FEB 25

Dwg. No. - JPT/GMY/0225/002 Rev. A

partner LABC