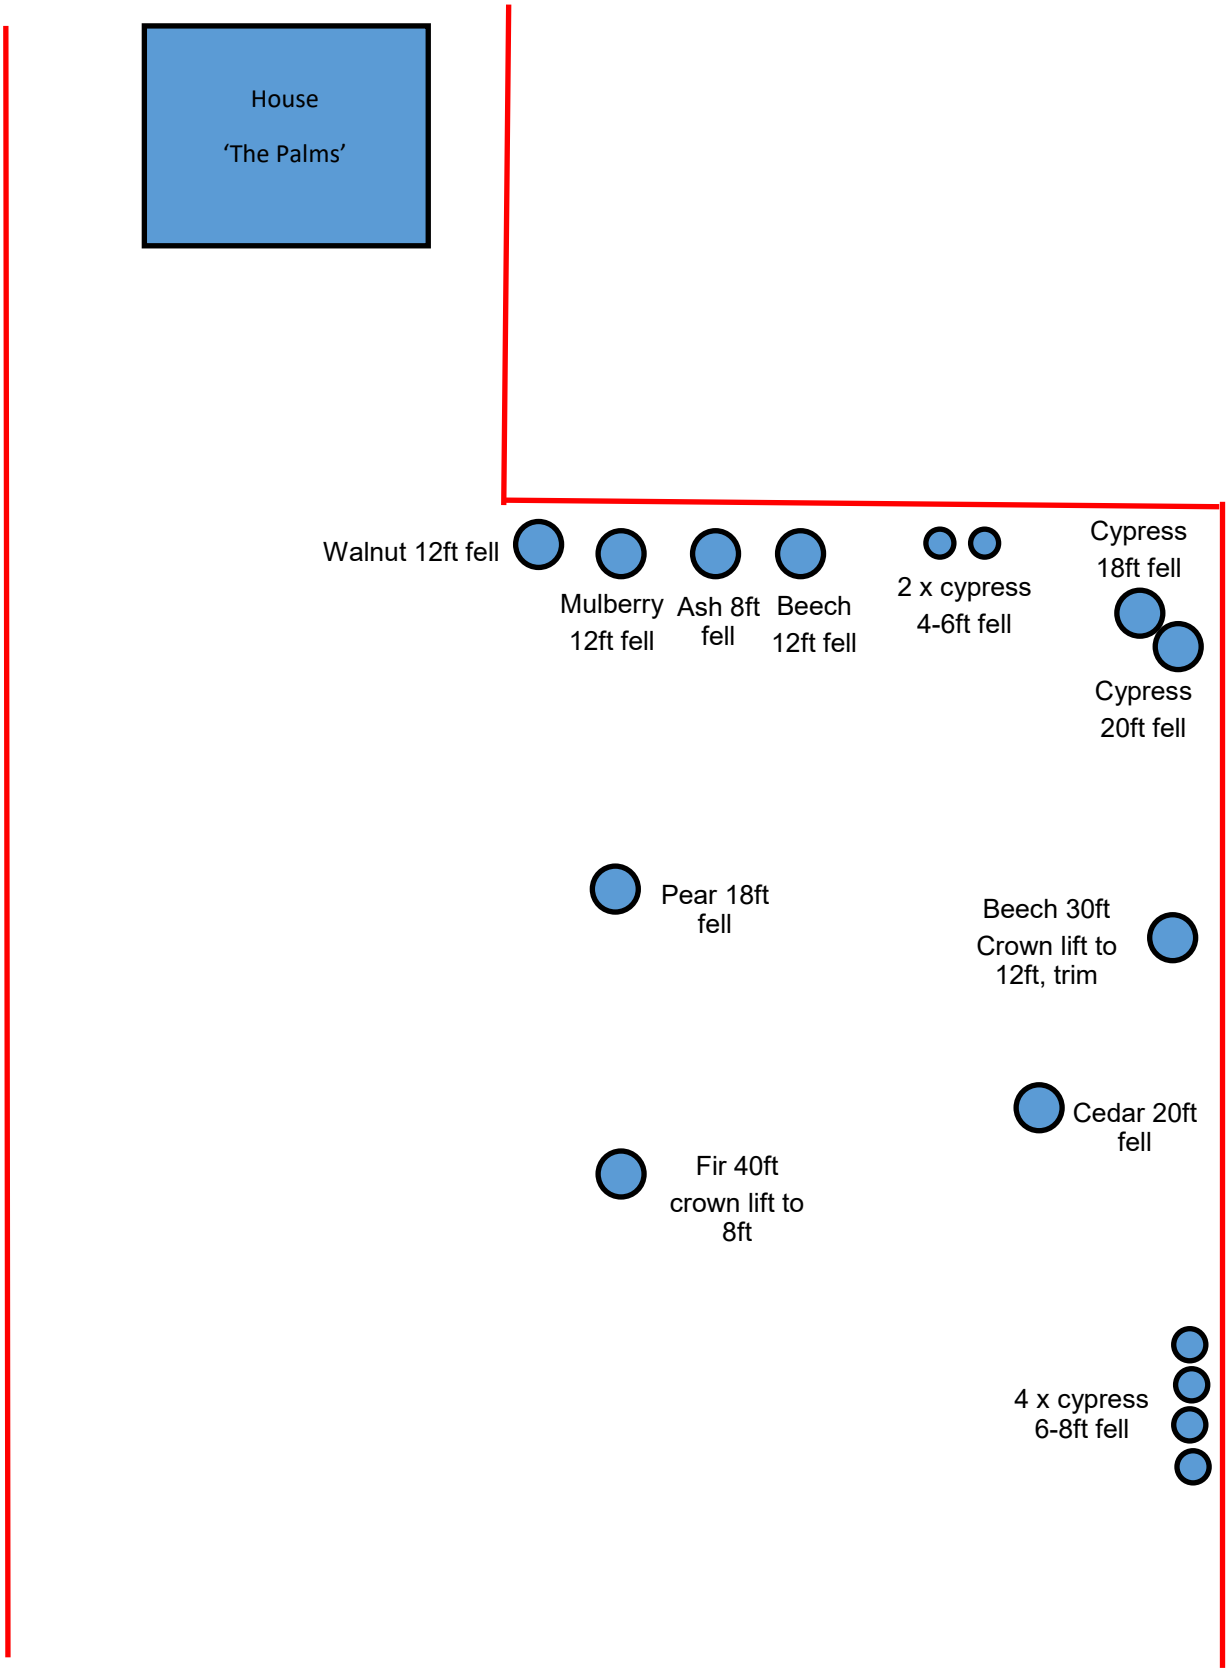
House
'The Palms'
Walnut 12ft fell
Mulberry 12ft fell
Ash 8ft fell
Beech 12ft fell
2 x cypress 4-6ft fell
Cypress 18ft fell
Cypress 20ft fell
Pear 18ft fell
Beech 30ft Crown lift to 12ft, trim
Cedar 20ft fell
Fir 40ft crown lift to 8ft
4 x cypress 6-8ft fell