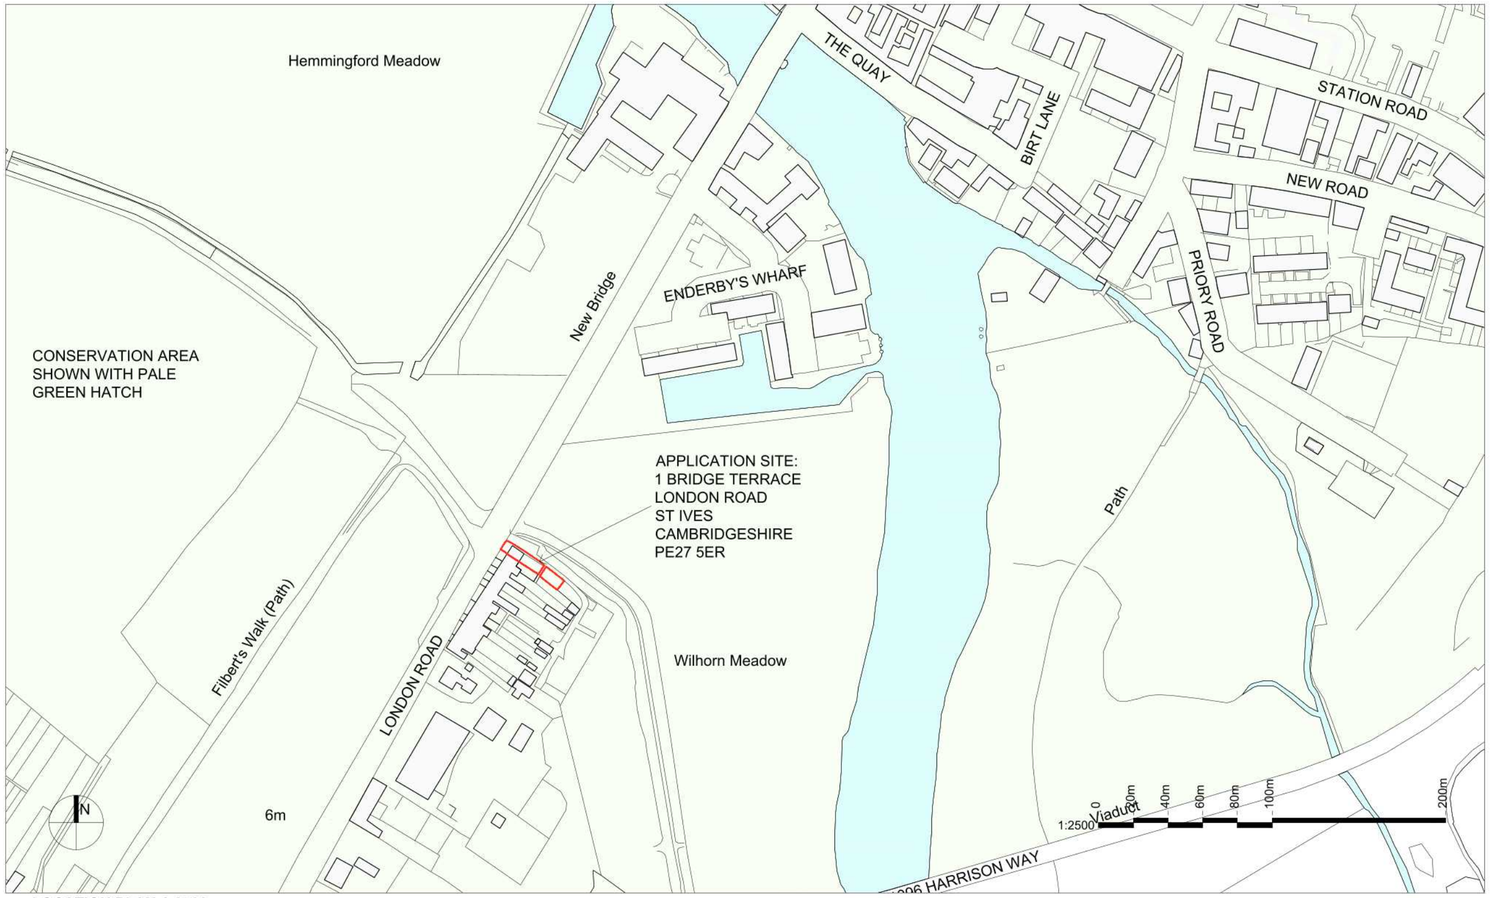

LOCATION PLAN 1:2500



BLOCK PLAN 1:500

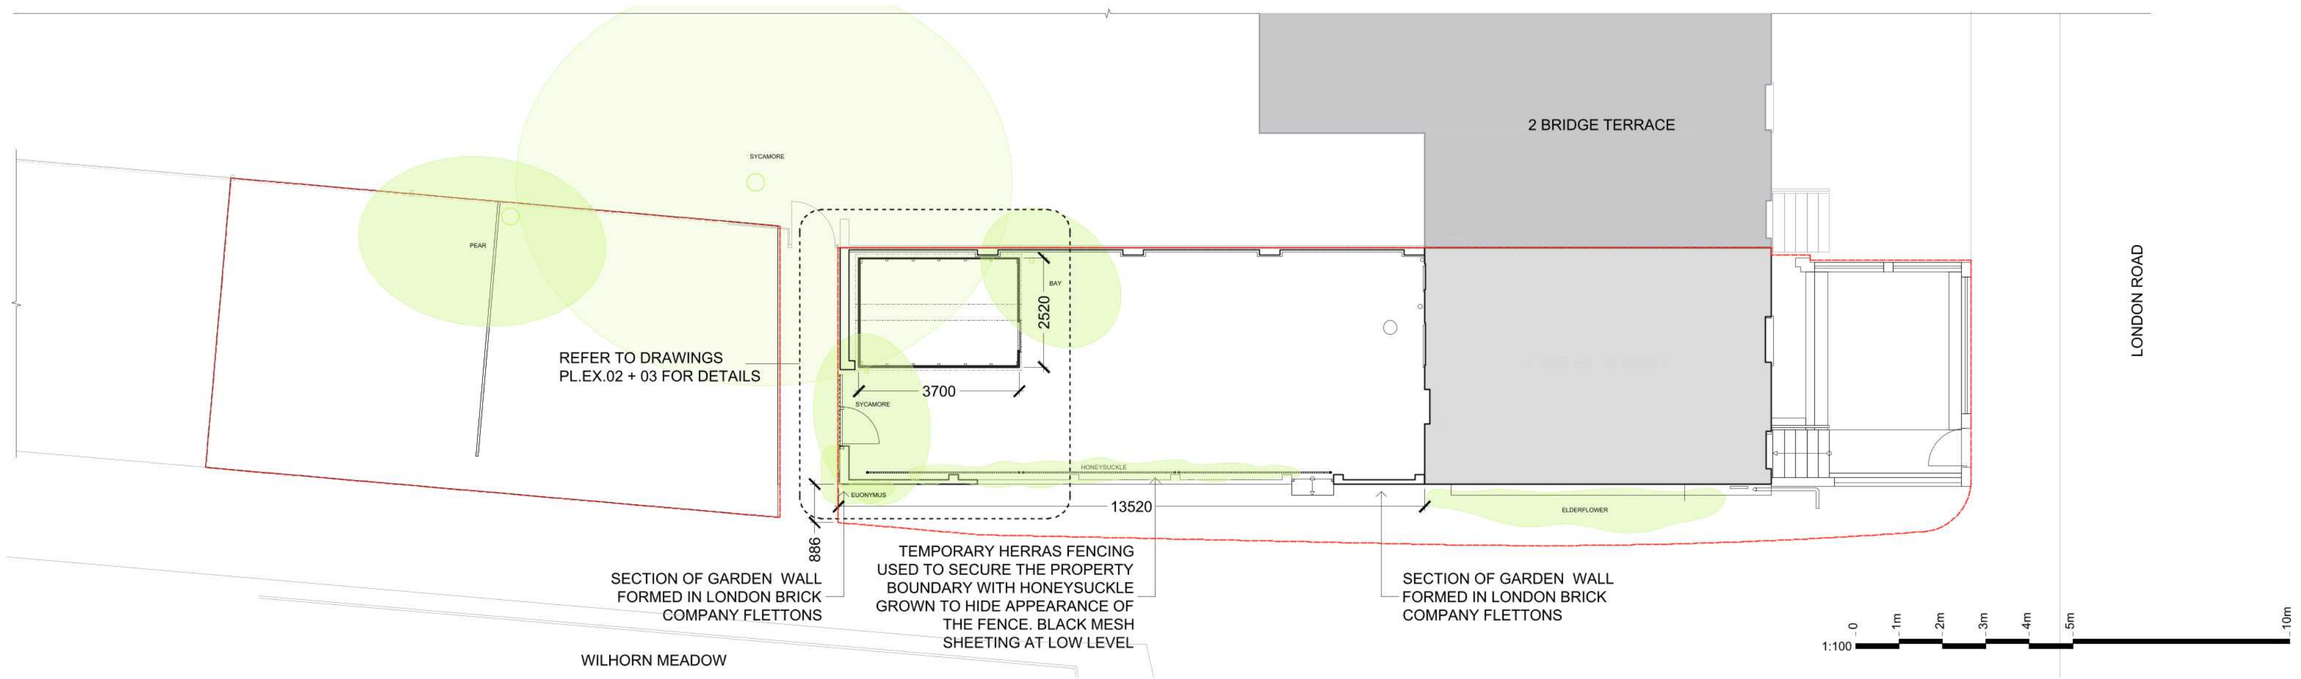

EXISTING GARDEN BOUNDARY WALL + TIMBER SHED - PLAN 1:100

APPLICANT:	MATTHEW GEORGE + LAUREN McCRISKEN
LOCATION:	1 BRIDGE TERRACE, LONDON ROAD, ST IVES. PE27 5ER
DATE:	26.05.2025
DRAWING TITLE:	LOCATION PLAN, BLOCK PLAN, EXISTING PLAN
DRAWING NUMBER / REVISION:	1BT.EX.01 / P01 - DIMS TO BOUNDARY ADDED