
NORTHERN GROUNDS
AT 1 TINKERS LANE SAWTRY
Bordering Annesley Close
Showing conifers to be felled
(A-A and B-B)

PROJECT	DRAWN	AUTHORISED	SCALE	DATE SURVEYED
HUNTINGDON ANNESLEY CLOSE	DS	ML	1:500@A4	01.07.09
TITLE	PROJECT NO.		SITE NO.	
GROUND MAINTENANCE PLAN	08149000		–	

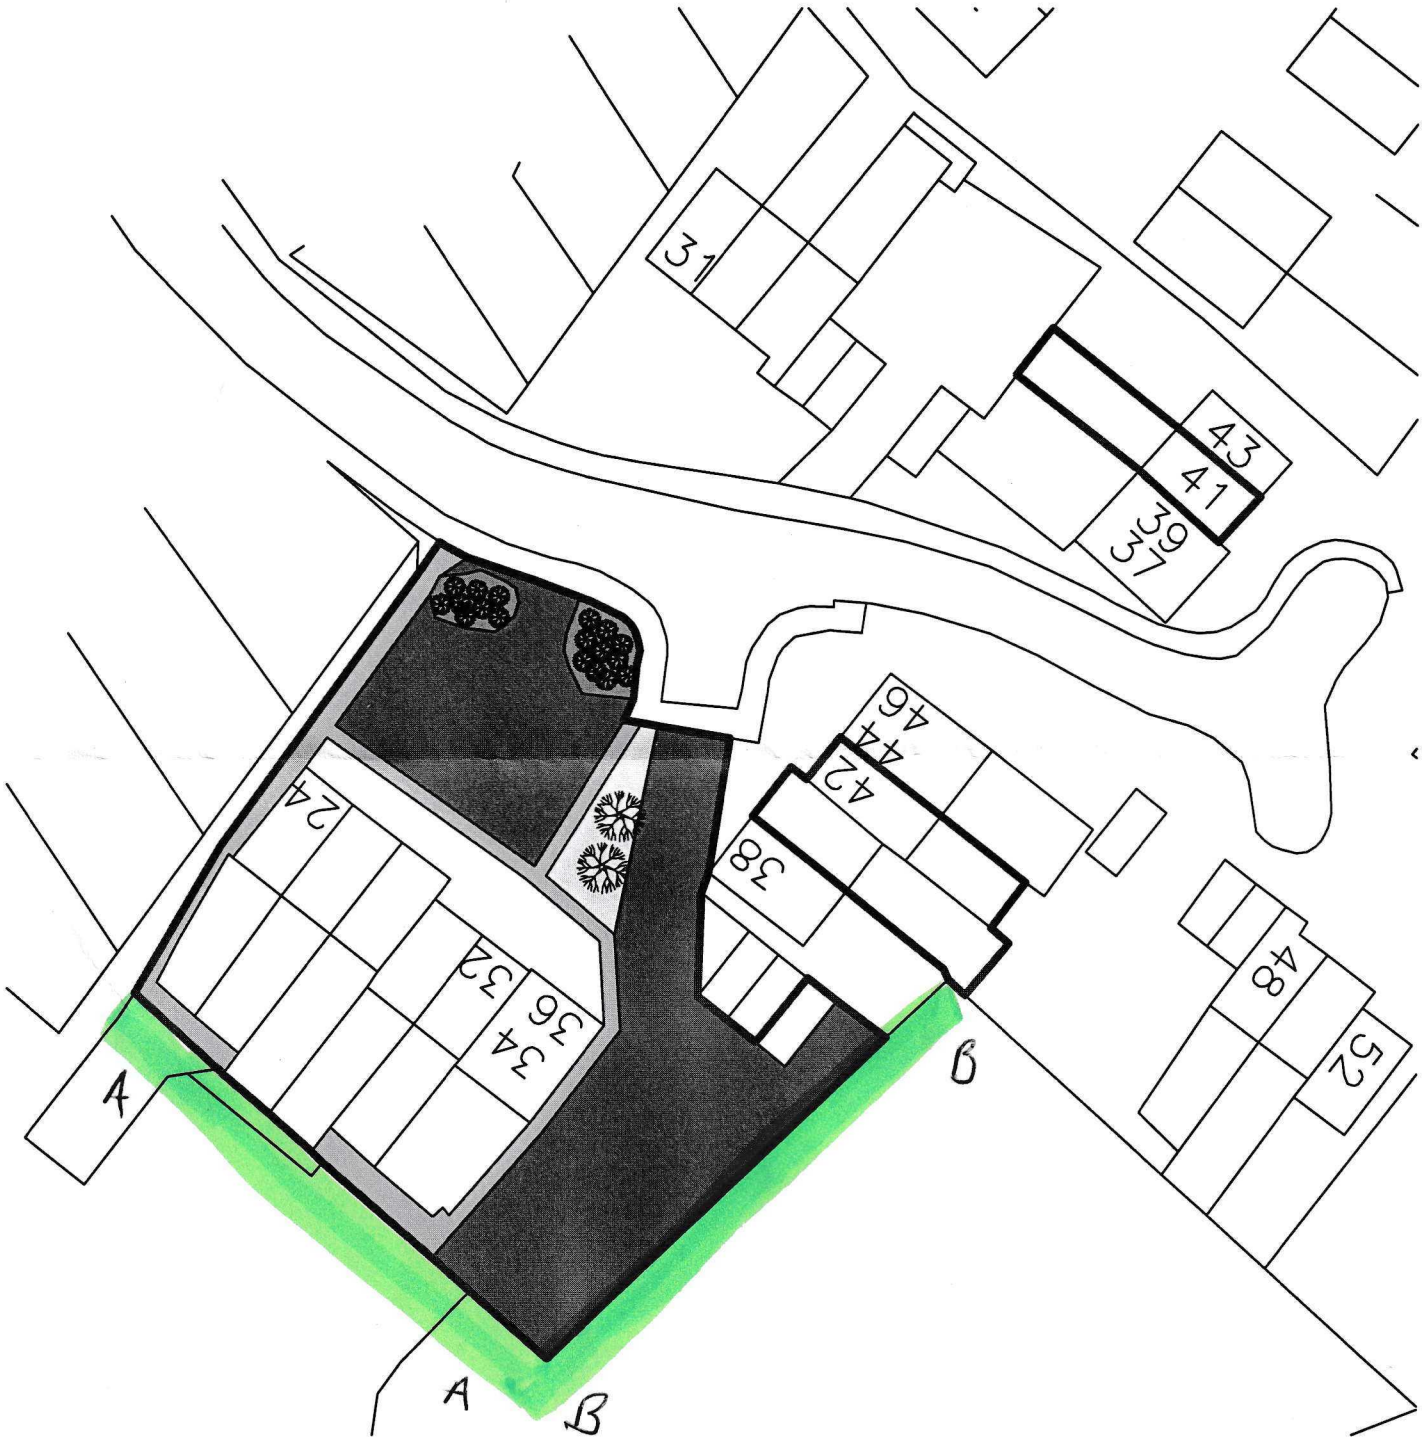

LEGEND

- ~ GRASS (42m²)
- ~ TARMAC (585m²)
- ~ CONCRETE (135m²)
- ~ GENERAL SHRUBS (40m²)
- ~ TREE

N