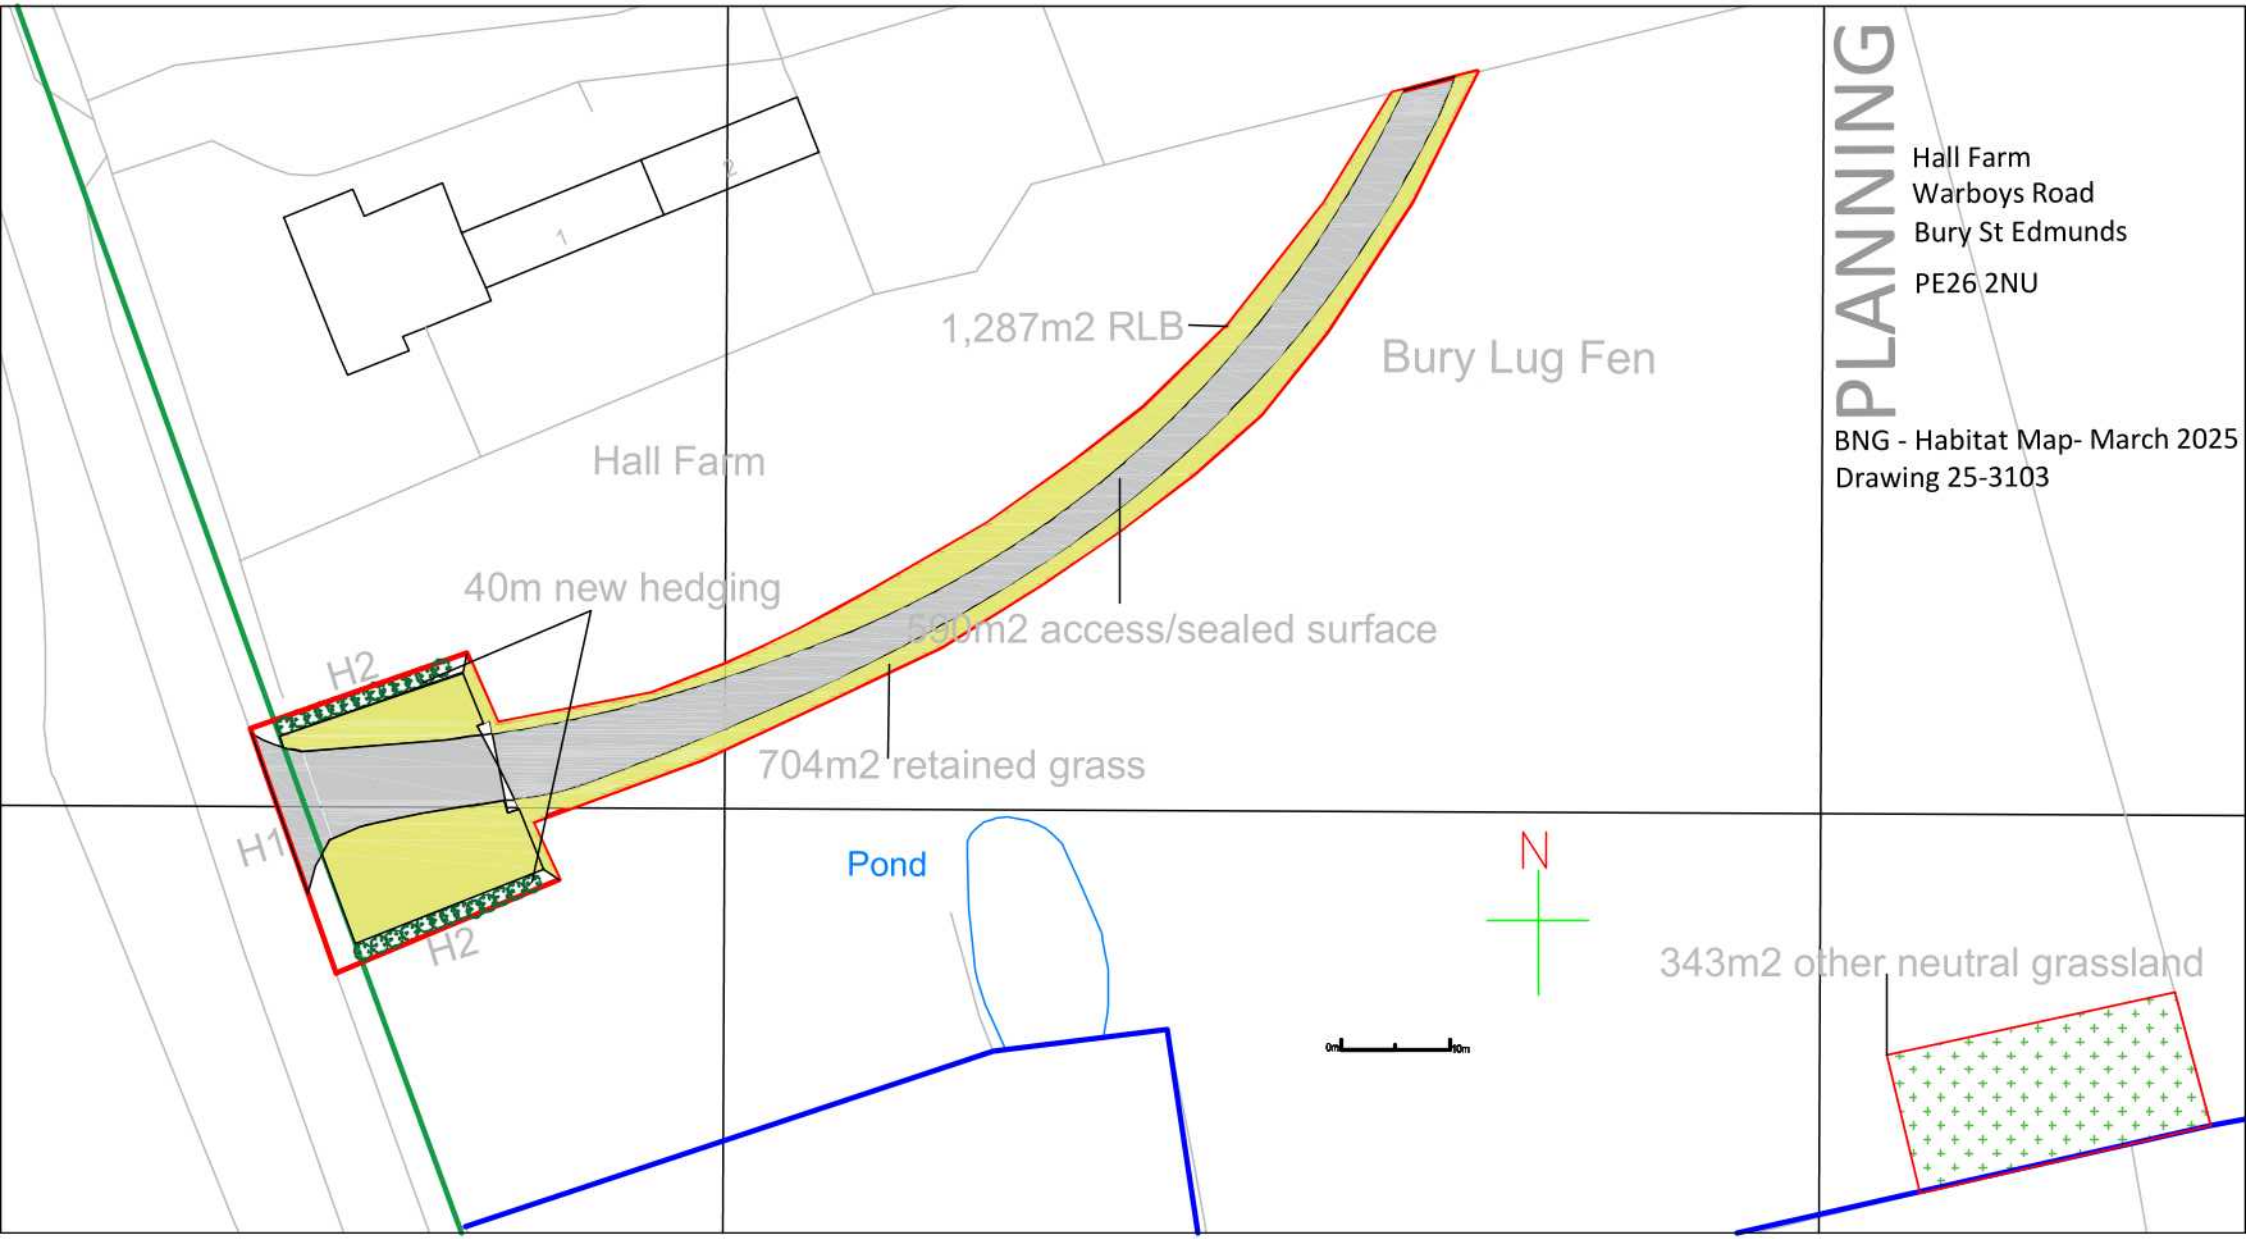
PLANNING
Hall Farm
Warboys Road
Bury St Edmunds
PE26 2NU
BNG - Habitat Map- March 2025
Drawing 25-3103
1,287m2 RLB
Bury Lug Fen
Hall Farm
40m new hedging
590m2 access/sealed surface
704m2 retained grass
H2
H1
H2
Pond
N
343m2 other neutral grassland