DO NOT SCALE

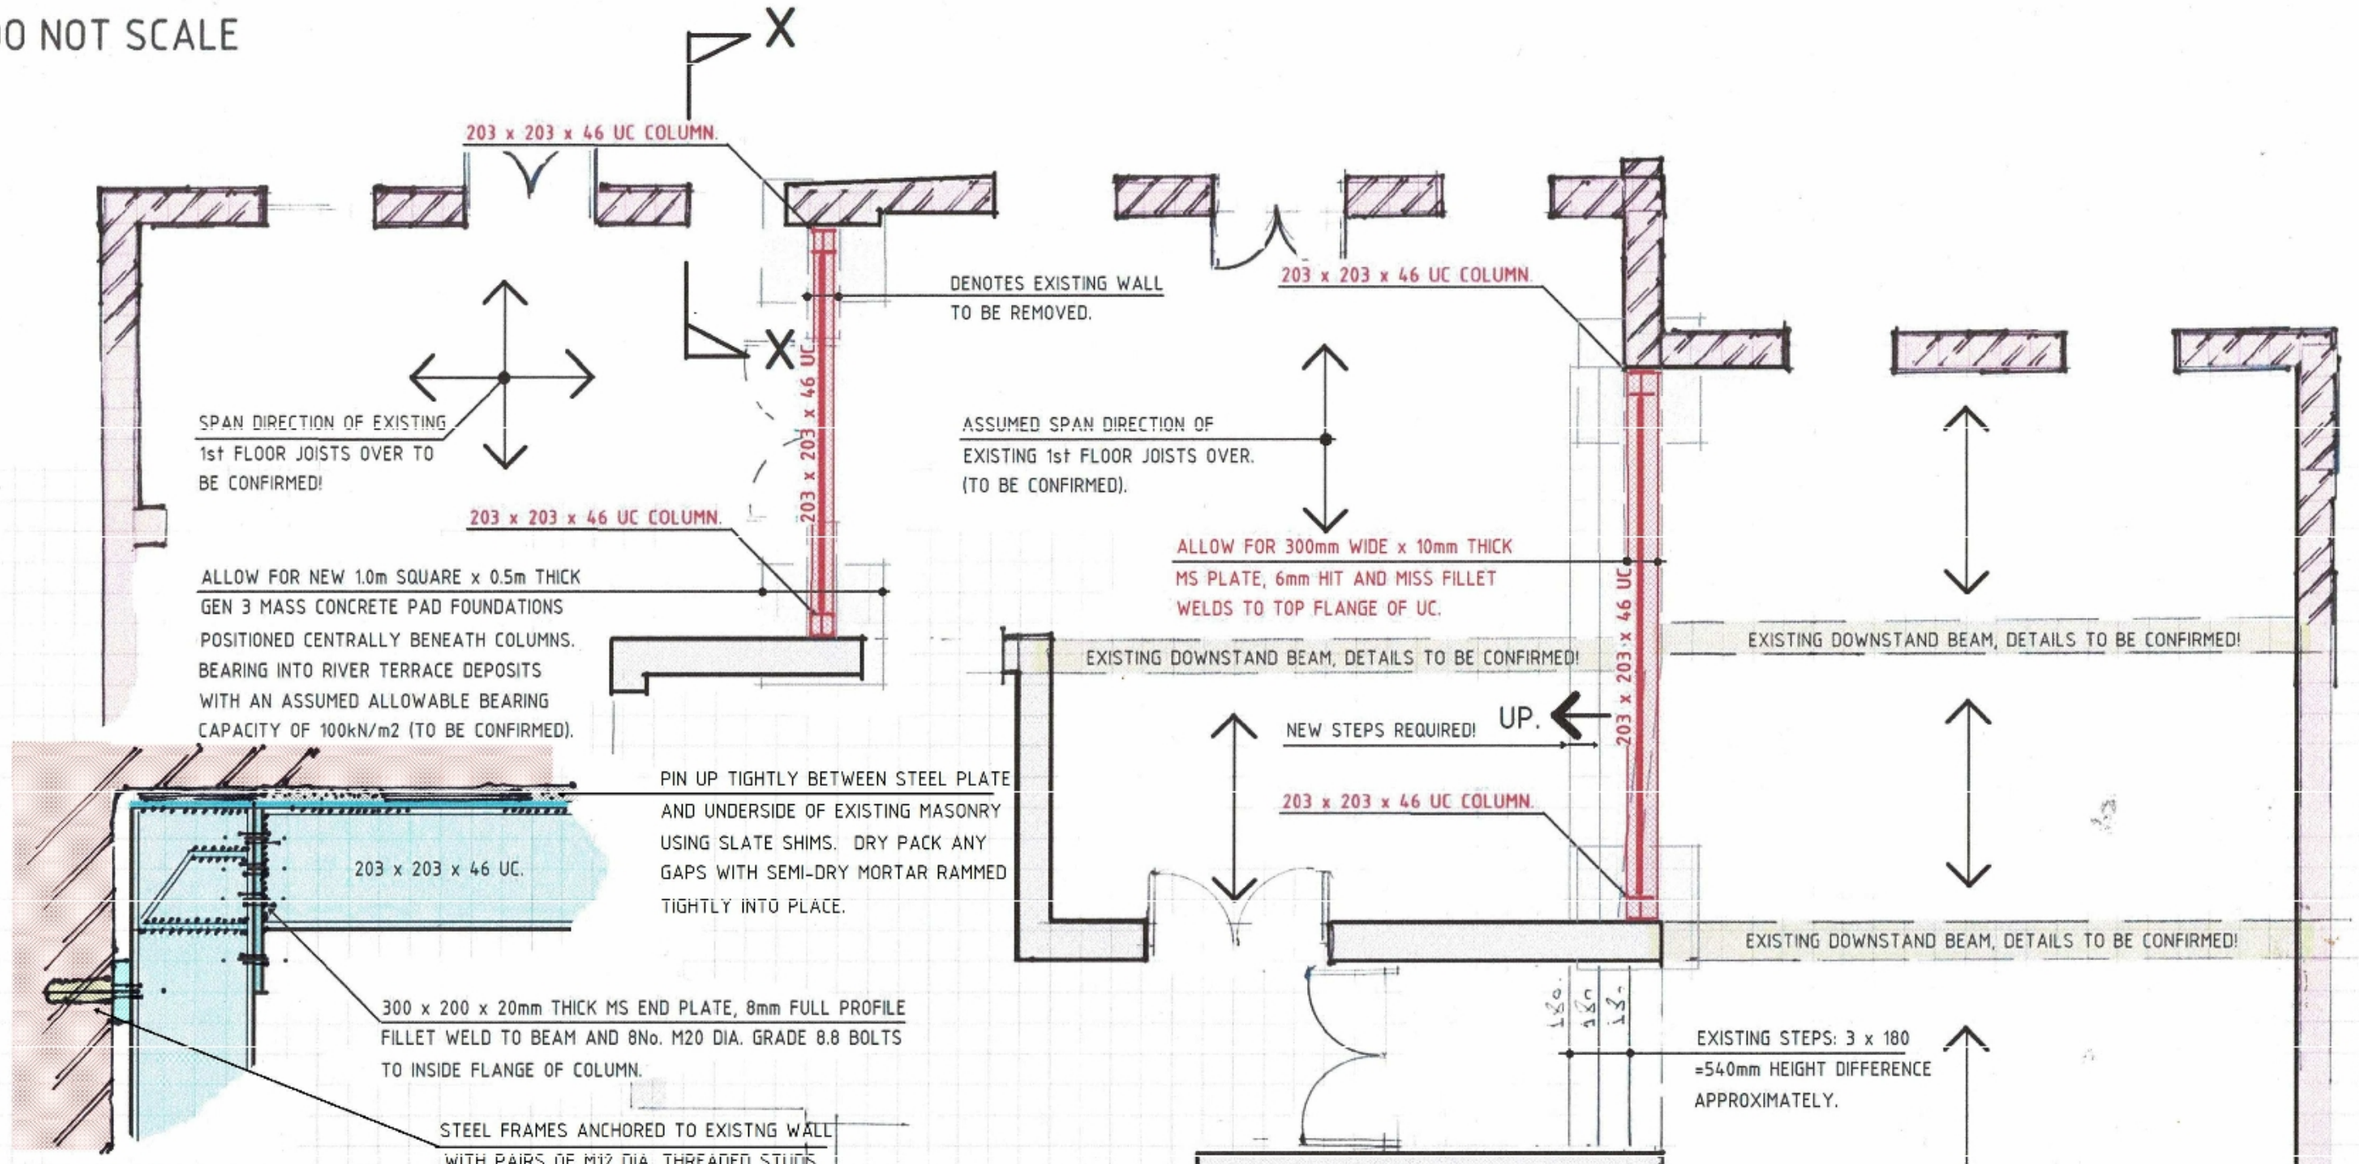

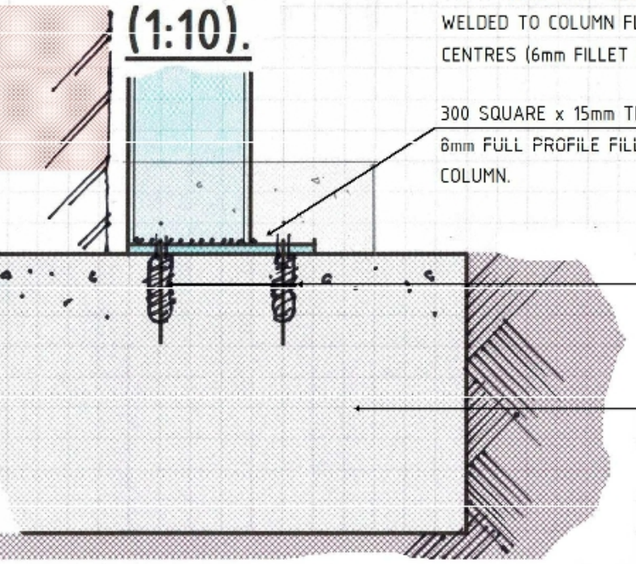

SECTION X - X. (1:10).

GROUND FLOOR PLAN SHOWING STRUCTURAL FRAMING OVER. (1:50).

Revision	Description	Date	Drawn

Project: THE OLD BRIDGE HOTEL, HIGH STREET, HUNTINGDON.	Drawing No: 11641/SK01
Drawing: GROUND FLOOR SHOWING STRUCTURAL FRAMING OVER.	Date: 27th JUNE 2024
	Scale: 1:50/10 AT A3
Client: THE CHESTNUT GROUP.	Drawn: D. STARK
	Checked:

BRETT DESIGN PARTNERSHIP
CONSULTING ENGINEERS
4 MAIDEN WAY
IPSWICH
SUFFOLK
IP7 5EH
Tel/Fax: 01473 622647
Email: info@brettdesignpartnership.co.uk
Copyright © Brett Design Partnership