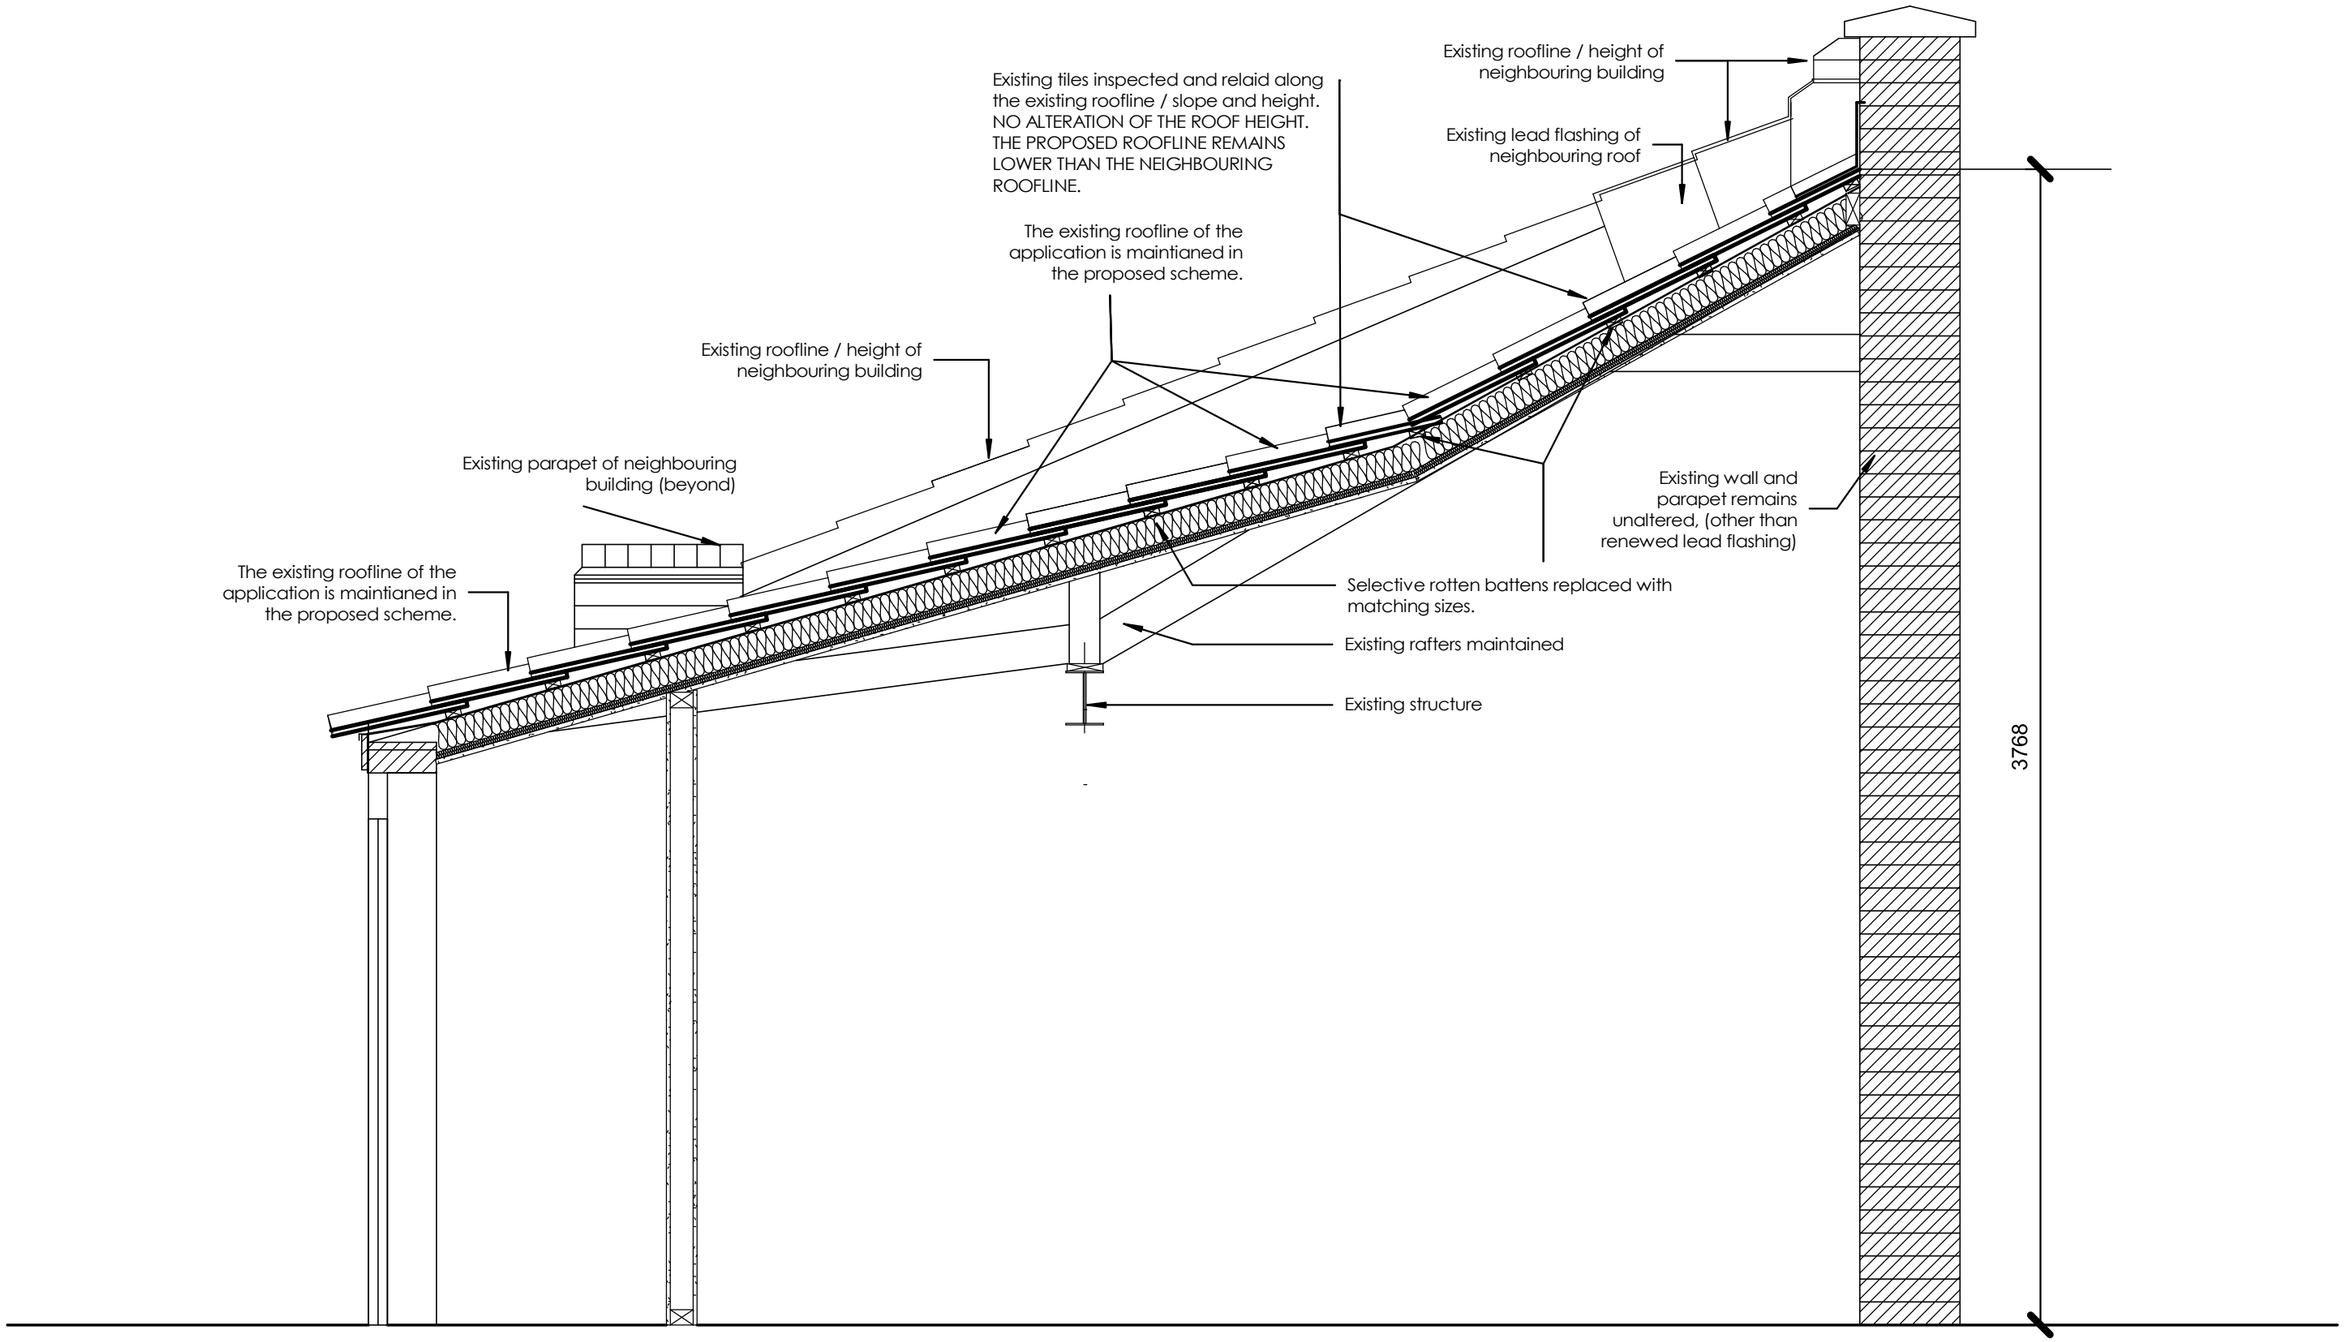

No.	Description	Date

CODE	STATUS	SUITABILITY DESCRIPTION	PURPOSE OF ISSUE

PROJECT
Garage Extension & Alteration

SHEET
Proposed Section

CLIENT
Ms Bryant

Date	Project number	Scale (@ A3)
	25/80107/COND	1 : 20

Drawn by	DRWAING NUMBER	REV
Author	A102	
Checked by Checker		

30/09/2025 17:40:31