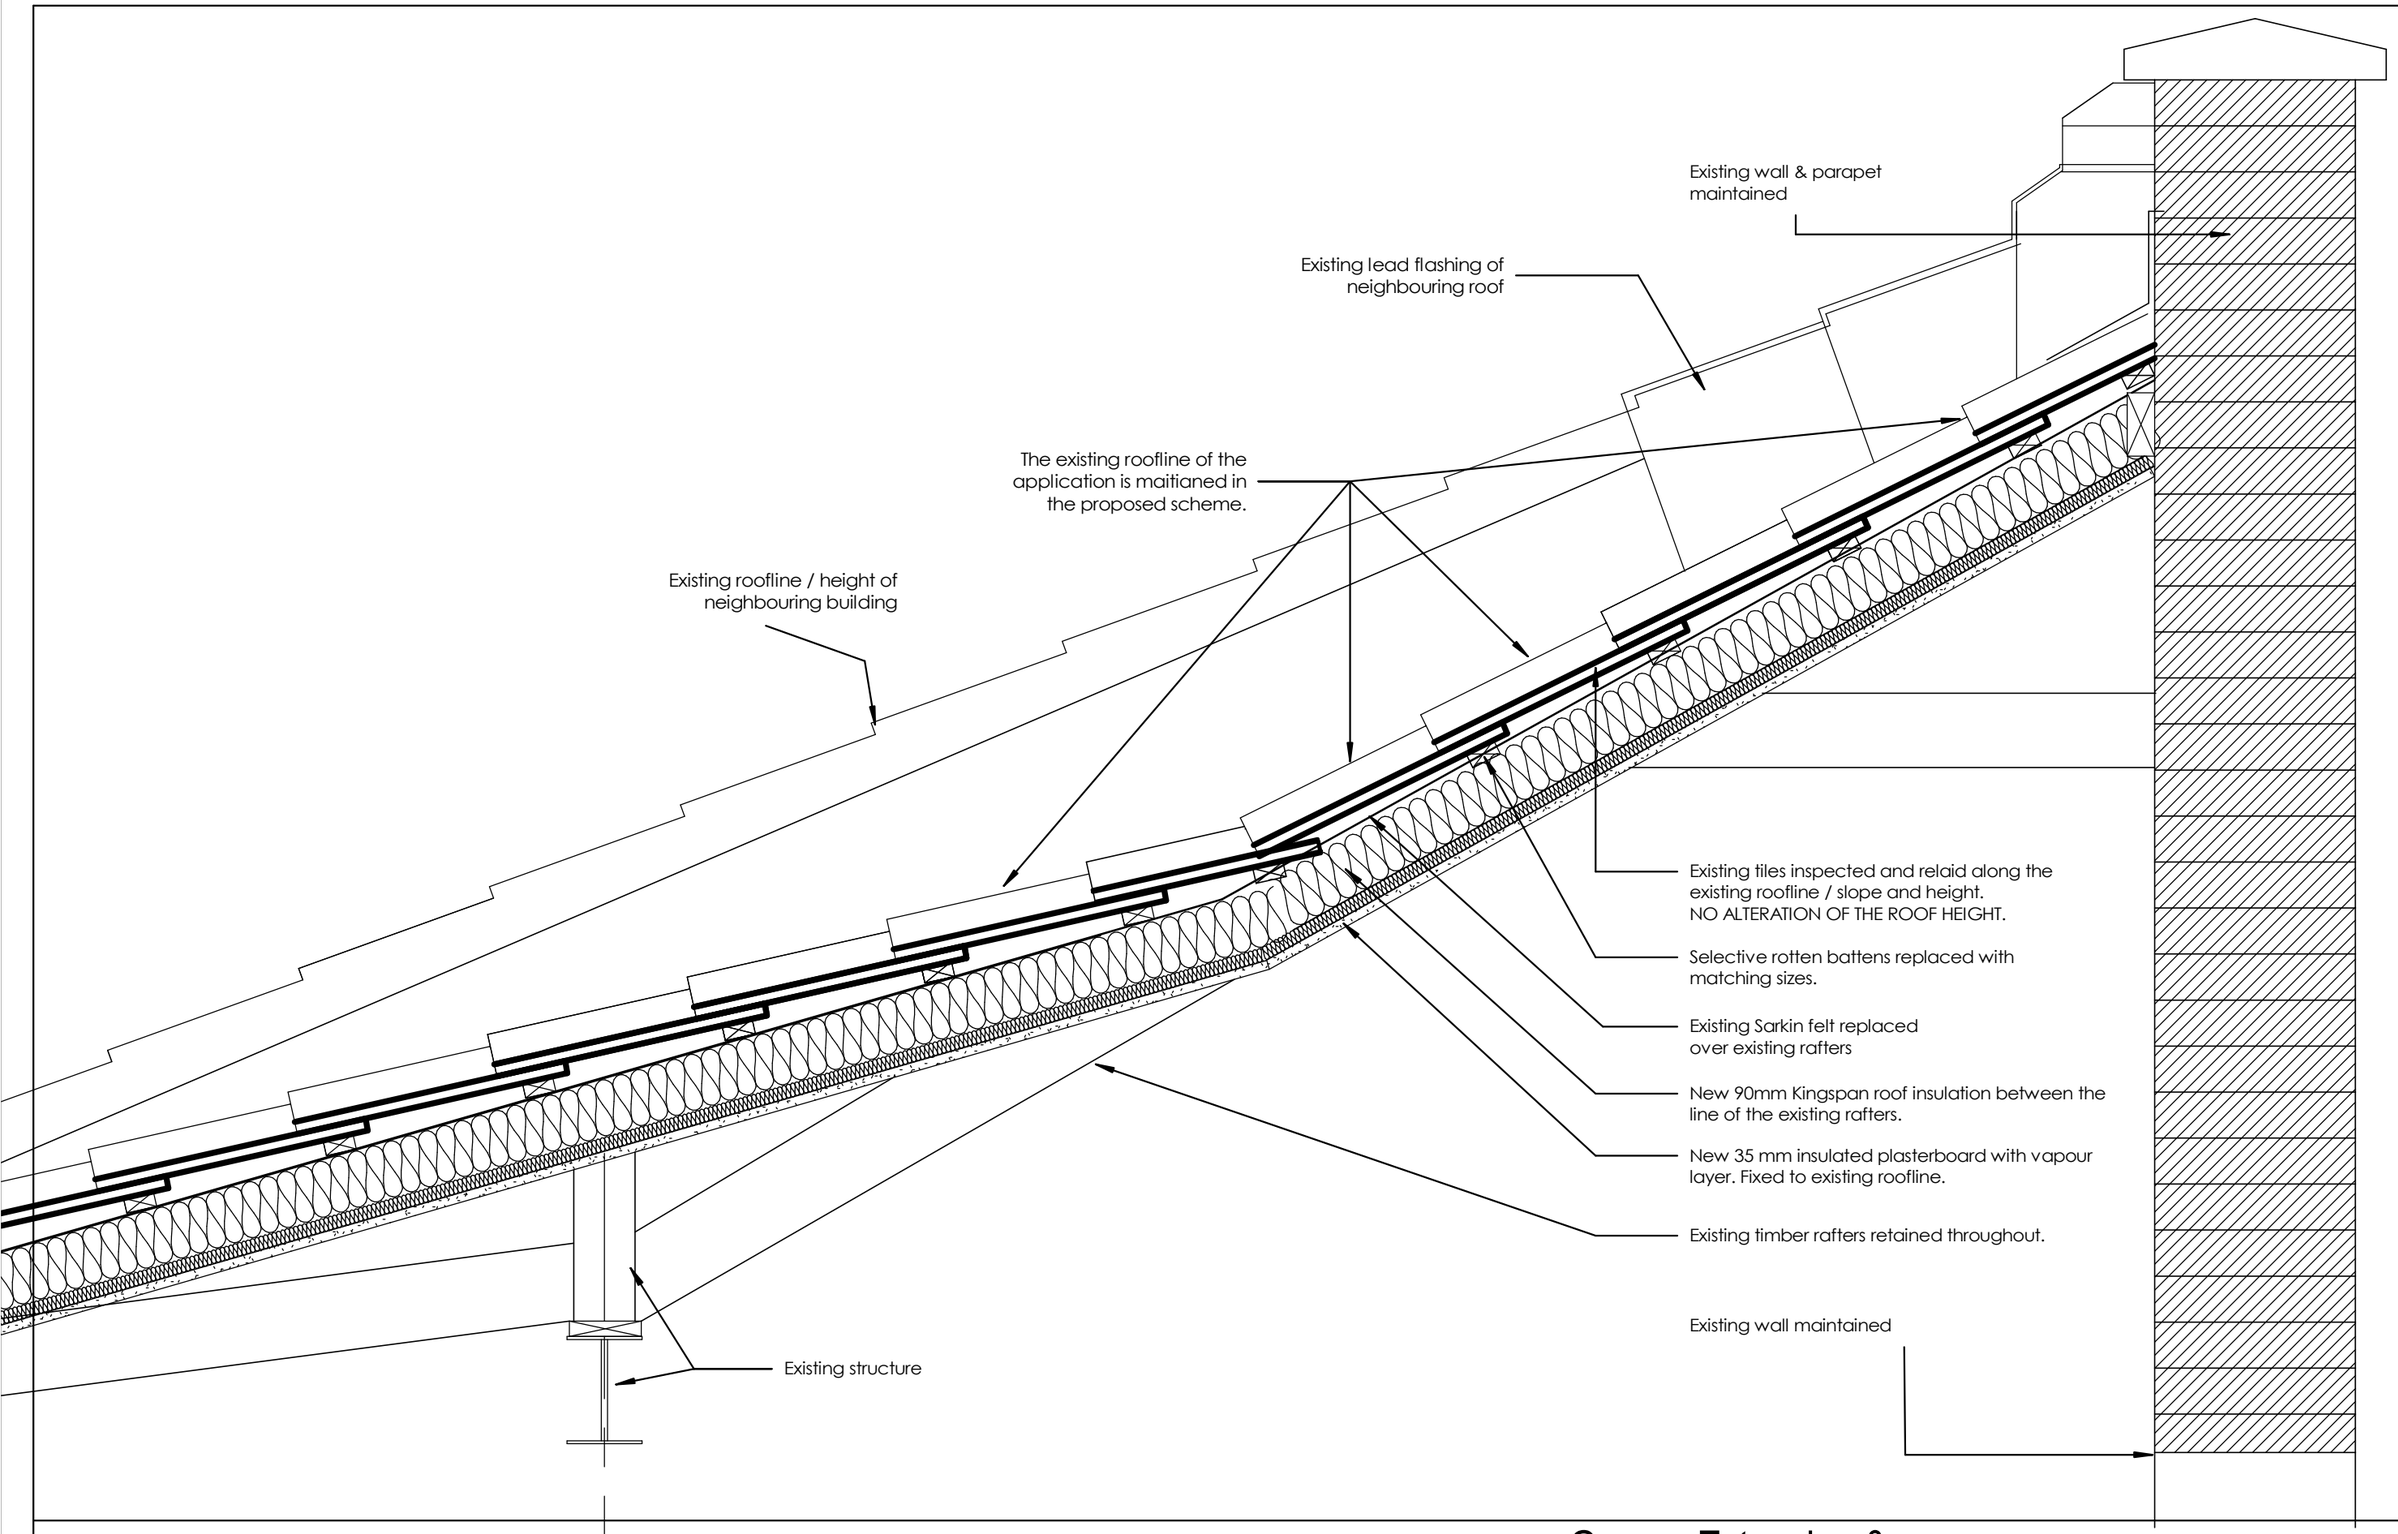

No.	Description	Date

AUTODESK

www.autodesk.com/revit

CODE	STATUS	SUITABILITY DESCRIPTION	PURPOSE OF ISSUE

PROJECT: Garage Extension & Alteration

SHEET: Tile insulation detail

CLIENT: Ms Bryant

Date	Project number	Scale (@ A3)
	25/80107/COND	1 : 10

Drawn by	DRWAING NUMBER	REV
Author	A101	
Checked by: Checker		

30/09/2025 17:40:23