

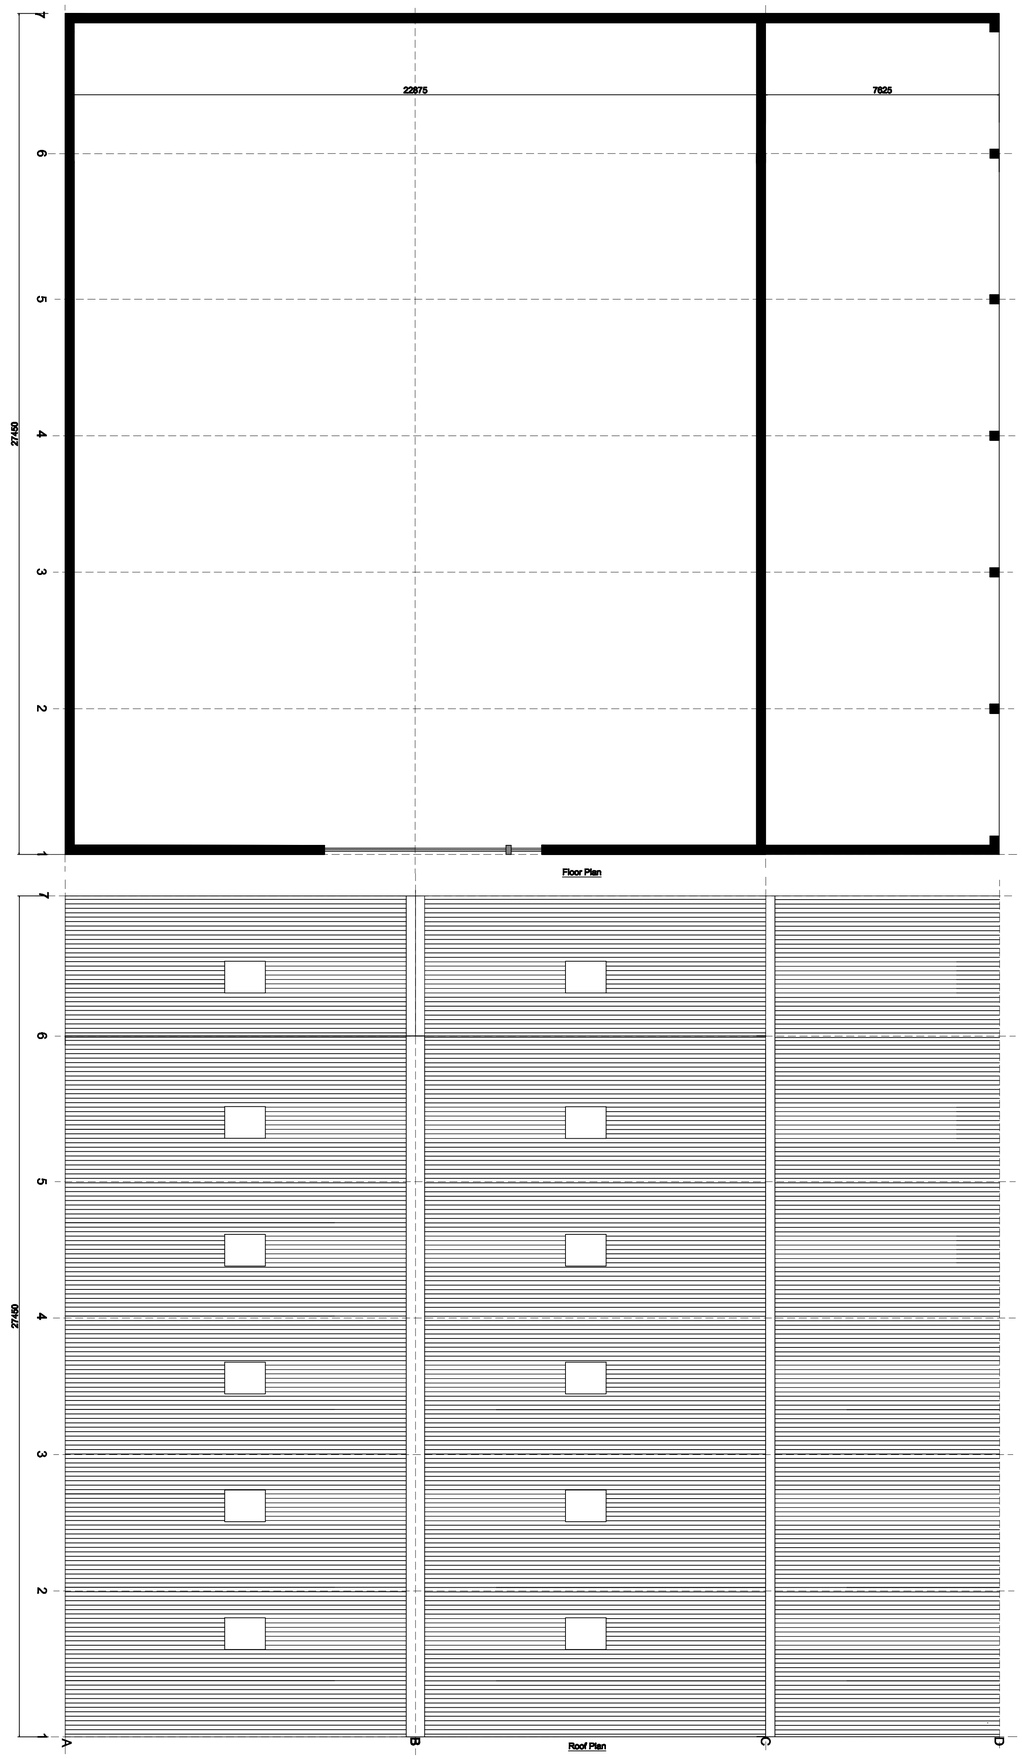


Floor Plan


Roof Plan

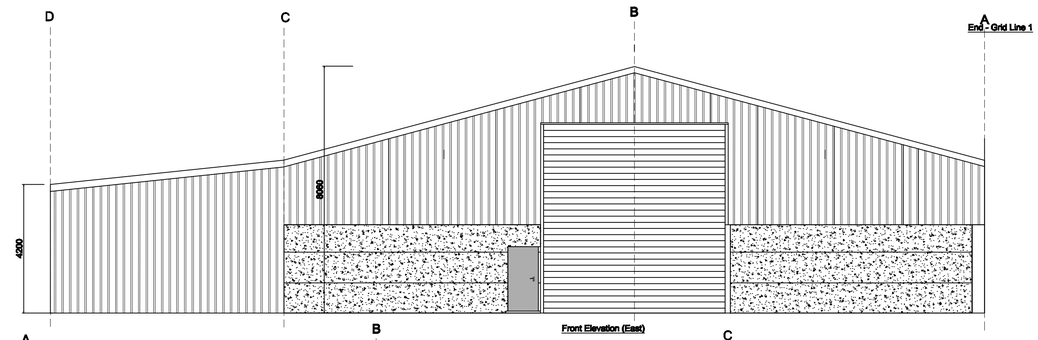


Front Elevation (East)

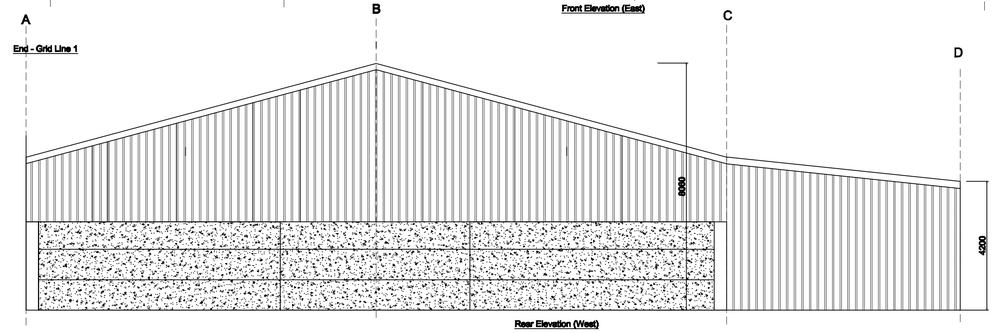

Rear Elevation (West)

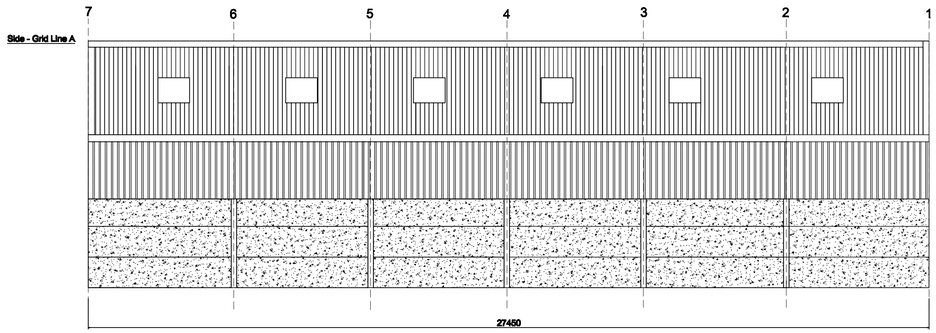

South Elevation

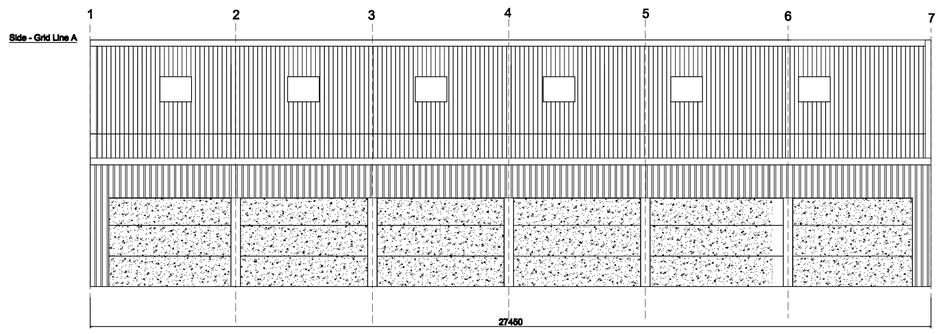

North Elevation

Roof cladding:
Natural Grey - Fibre Cement Sheets
Deep flow black plastic gutters and downpipes

Side & end cladding:
Upper - Traditional Yorkshire boarding
Lower - Concrete Panels

Doors & Doorways:
1No. Roller Door - As Shown
1No. Personnel Door - As shown

Scale Bar (Metres)
0 1 2 3 4 5 10

*Note: Wind bracings are not shown - Drawing for planning purposes only

Revision	Date	Description

GIDDING GROVE FARM, GREAT GIDDING
Proposed Agricultural Building
Elevations, Roof & Floor Plans

Client Name:	Mr David Roughton	SCALE
Drawing number:	P2080MPE - 1a	1:100 @ A1
Drawn by:	PWF	
Date:	25/02/2025	