


SITE and FLOOR PLAN

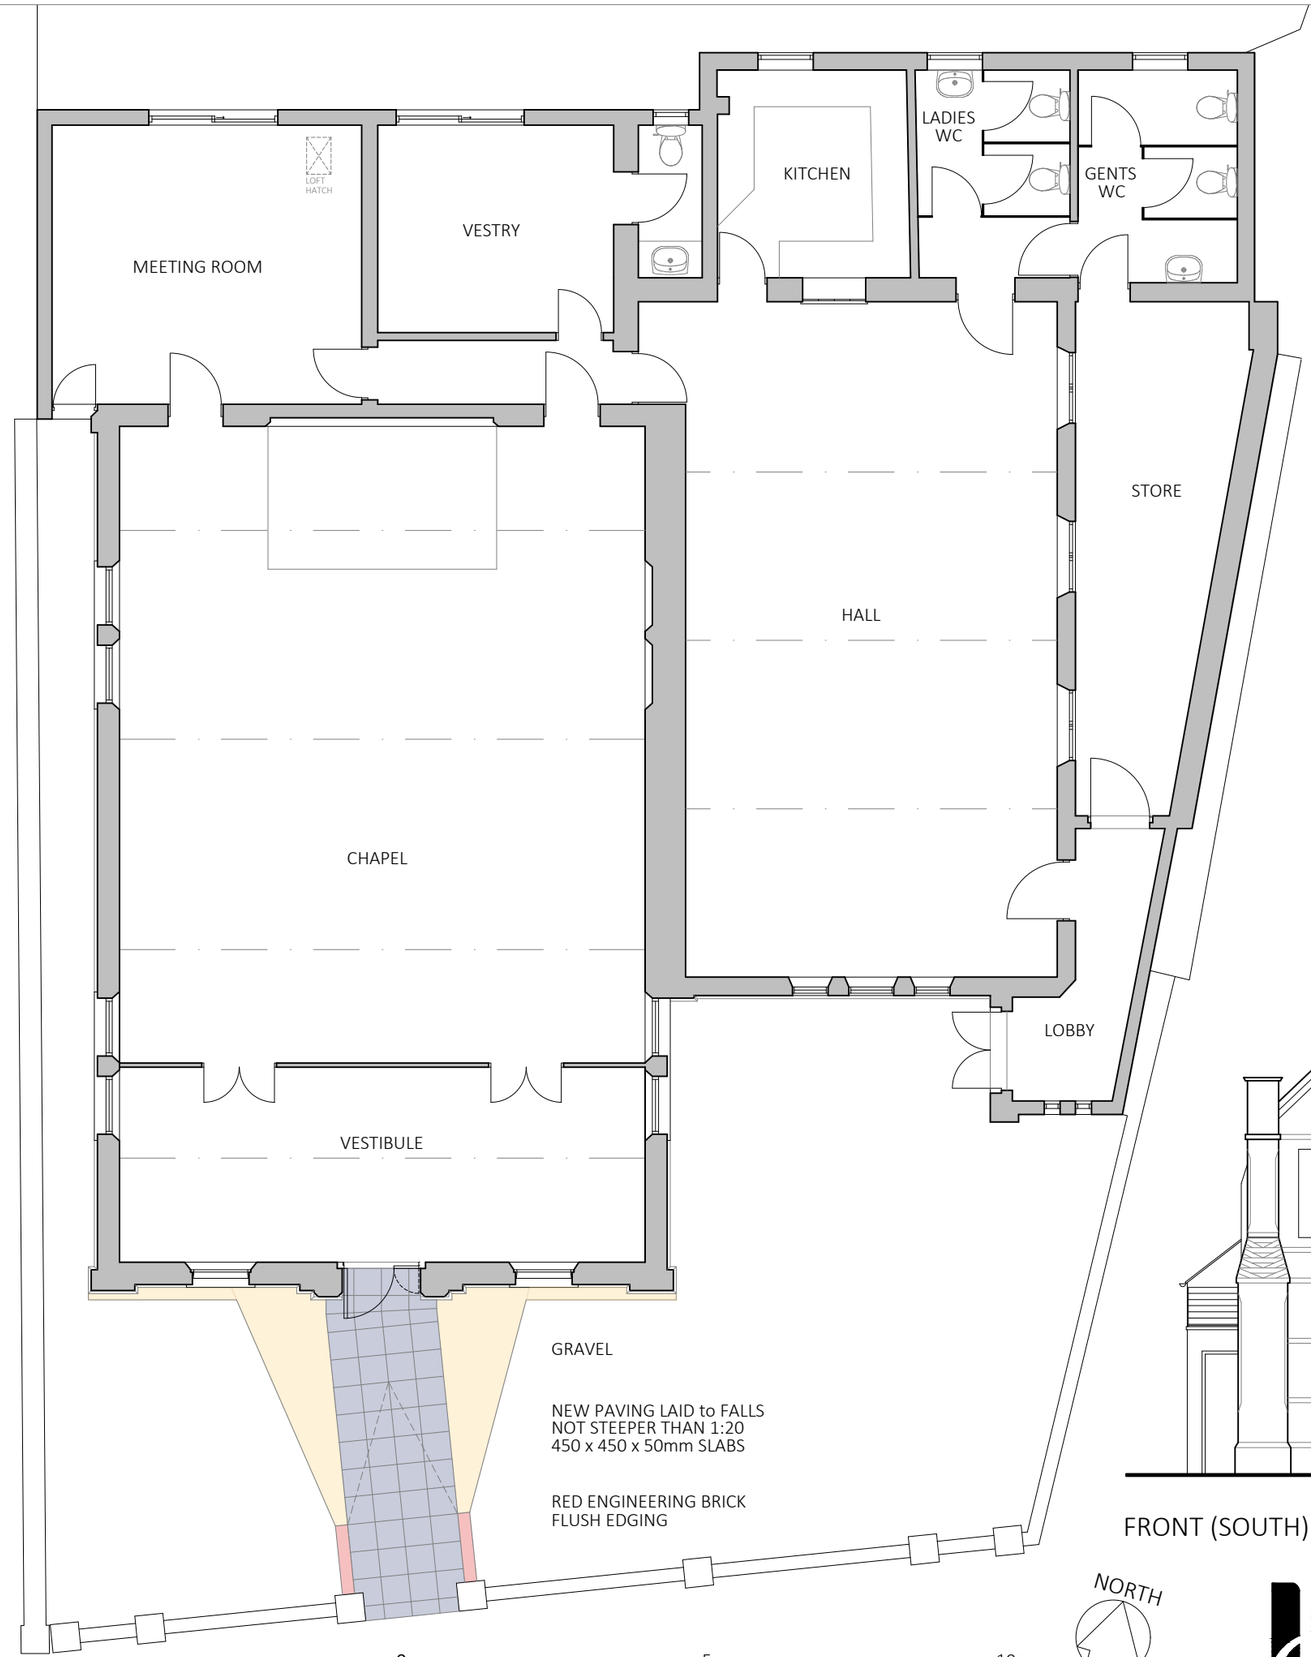

FRONT (SOUTH) ELEVATION

REPLACEMENT ENTRANCE DOORS
BUCKDEN METHODIST CHURCH
PROPOSED REPLACEMENT ENTRANCE DOORS

Scale: 1:100@A3 Date: April 2025

Drawn: PTDH Dwg No: 24013/PL04

PDG ARCHITECTS LTD
1 Eaglethorpe Barns,
Eaglethorpe, Warmington,
Peterborough, PE8 6TJ
T: 01733 371000
E: design@pdgarchitects.co.uk
W: www.pdgarchitects.co.uk

© 2025 PDG Architects Ltd. All rights reserved. This drawing remains the property of PDG Architects Ltd at all times and may not be reproduced or copied in whole or in part without their written consent