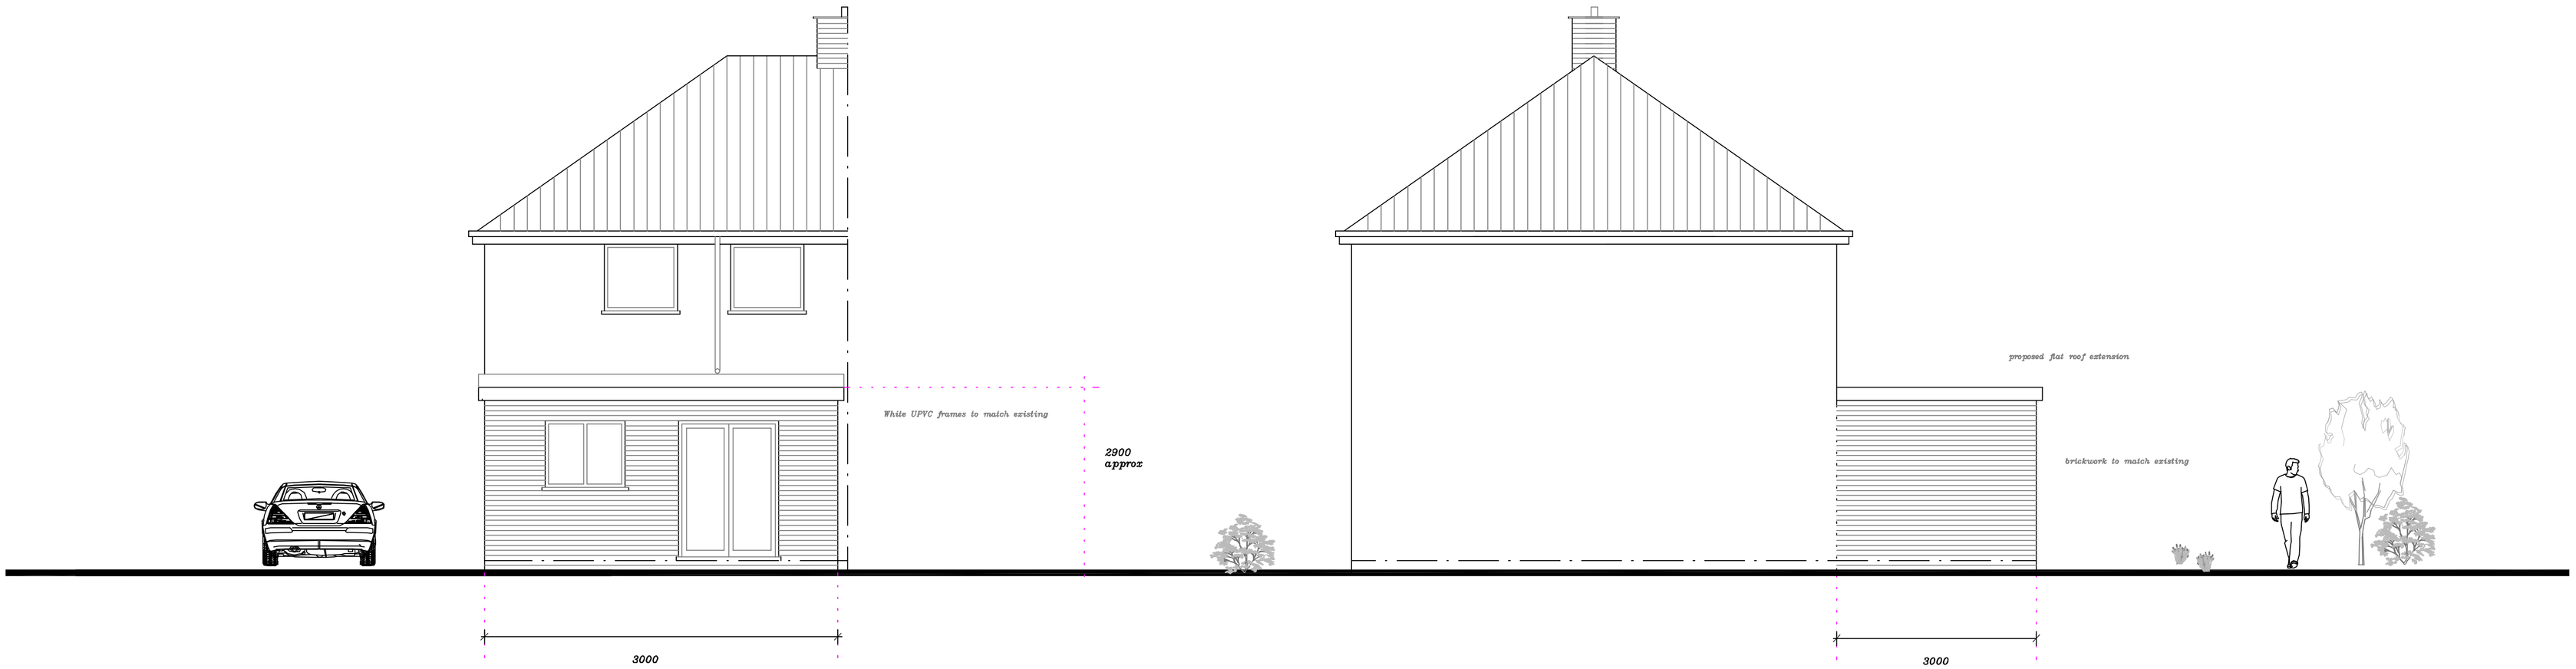
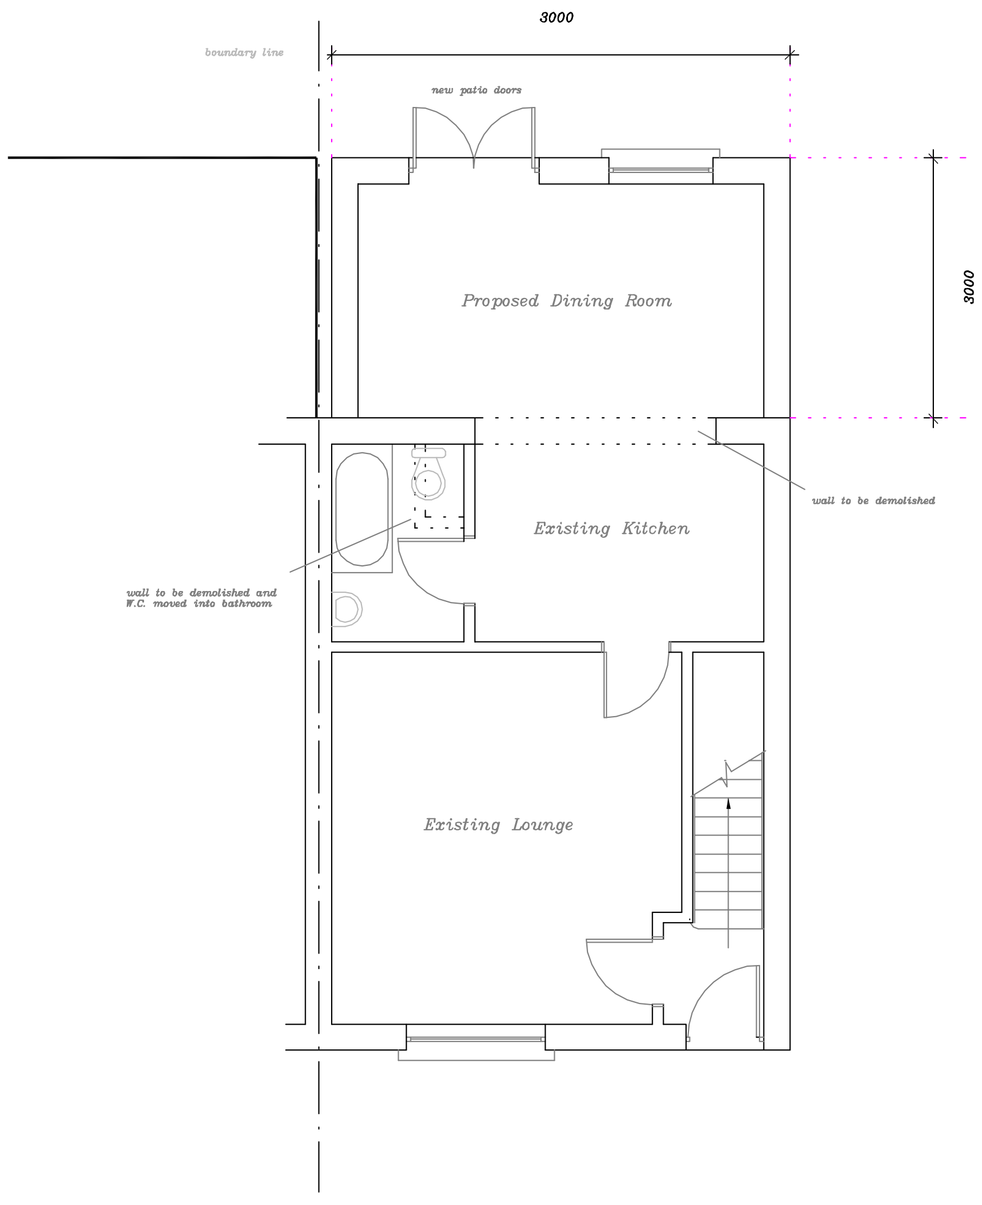


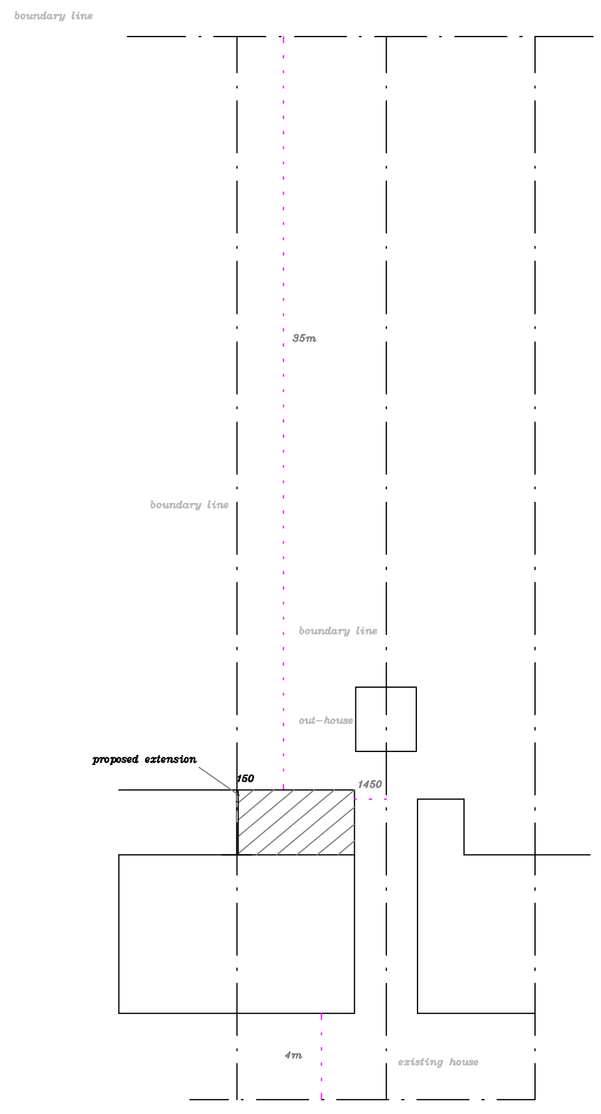

PROPOSED REAR ELEVATION



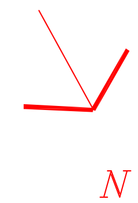

PROPOSED SIDE ELEVATION

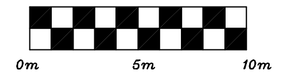



PROPOSED GROUND FLOOR PLAN




PROPOSED BLOCK PLAN 1:200




©

**NOTES**

*This drawing is to be read in conjunction with the construction notes provided. All dimensions to be checked on site by builder and not scaled from this drawing. This is an architectural drawing for submission to the Local Planning Department only.*

**REVISIONS**

Drawn by:
G P Melanie
Architectural Design

35 Beauchamp Close, Eaton Socon, Cambs PE198BU
email: ginomel@hotmail.com
web site: www.gpmelanie.co.uk
Phone: 01480 210993

Client: Mr Applegrath

Location: 20a The Crescent
St Neots
Cambs

Project: Proposed rear extension

Title: Proposal drawing.

Scale: 1:50,1:200 at A1

Date: March 2025

Drg.No. NA/AJD/02