

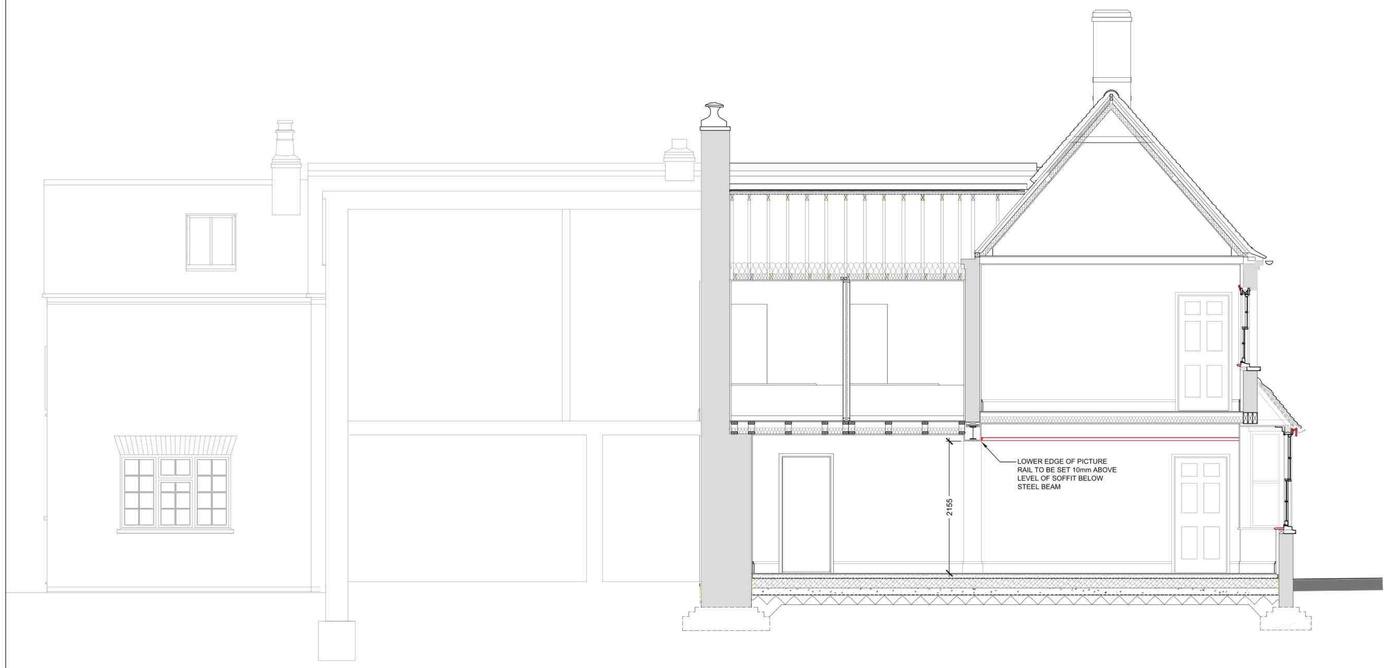



SECTION C-C 1:50 @ A1

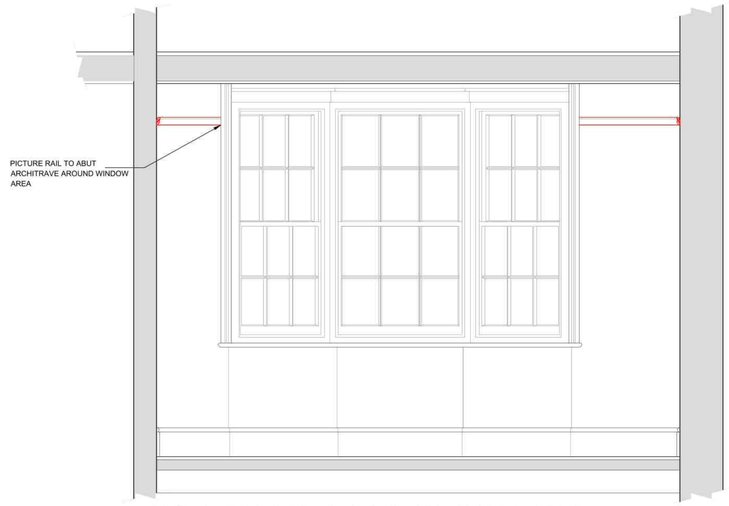

INTERNAL ELEVATION OF BAY WINDOW 1:20 @ A1

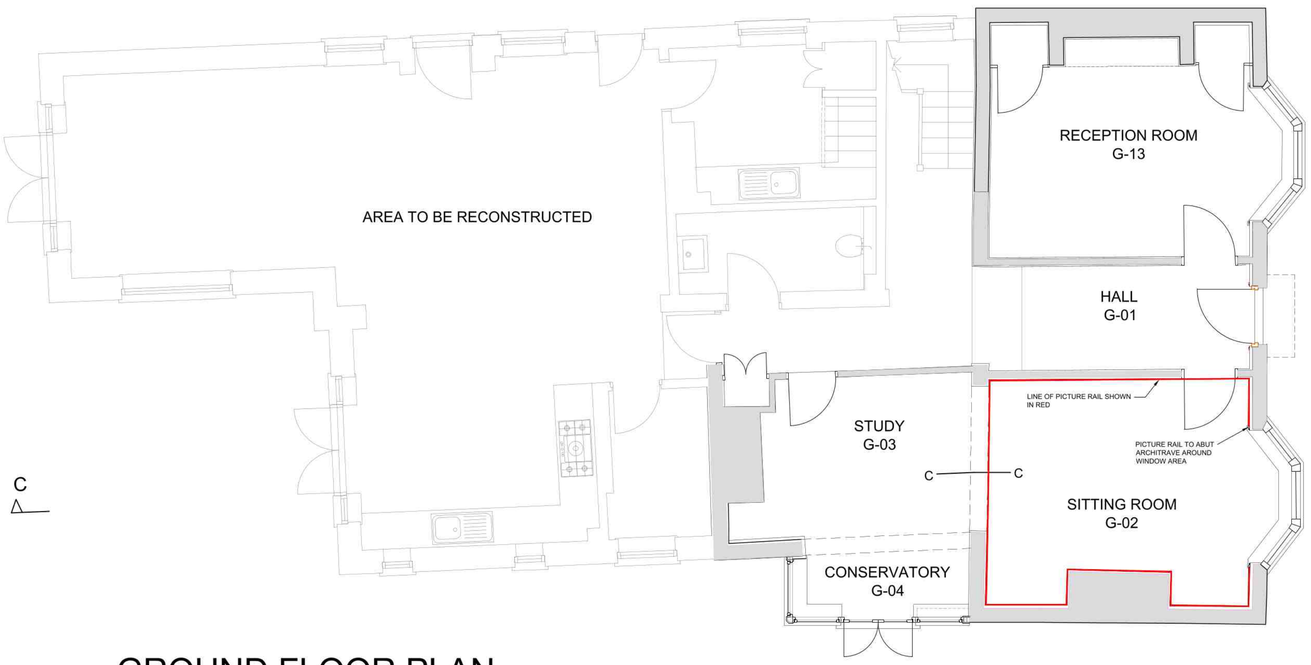


GROUND FLOOR PLAN

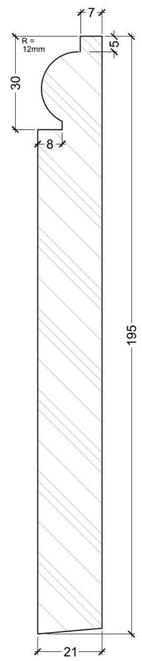


EXISTING F/FLOOR SKIRTING 1:1

Gr FLOOR SKIRTING TO BE 245mm HIGH

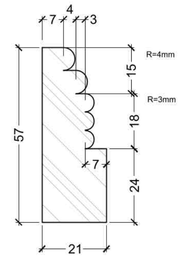

EXISTING ARCHITRAVE 1:1

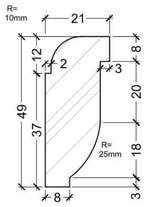

EXISTING PICTURE RAIL 1:1

JOINERY SECTIONS 1:1

REFER TO DWG No S667-DC-20 FOR LOCATION OF SKIRTINGS AND ARCHITRAVES

REVISIONS

COOK & COOK
2 WATER LANE
OAKINGTON
CAMBRIDGE
CB24 3AL
Tel : 01223 234849
Email : info@cookandcook.co.uk

Project
STONELY HOUSE
37 MAIN ROAD, STONELY,
ST NEOTS PE19 5EH

For Tom Salkield

Drawing
PROPOSED JOINERY
PICTURE RAIL TO SITTING ROOM G-02

Date: May 2025
Scale: 1:50, 1:20, 1:1 @ A1

Drawn by: MH
Drawing no: S667-DC-21
Revision: -
Checked by: -
File ref: