
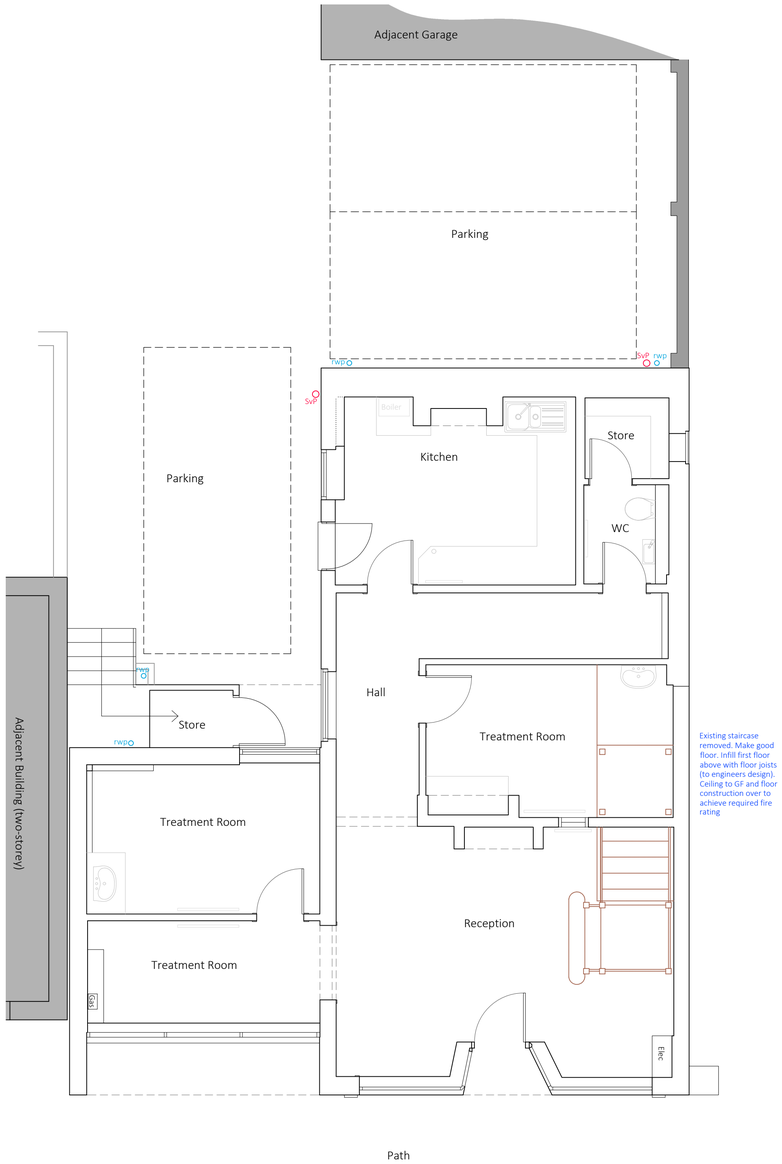


GROUND FLOOR PLAN 1:50 - Demolitions shown in dahsed brown
LAYOUT TBC BY CLIENT

0 1 2 3 4 5m

NORTH

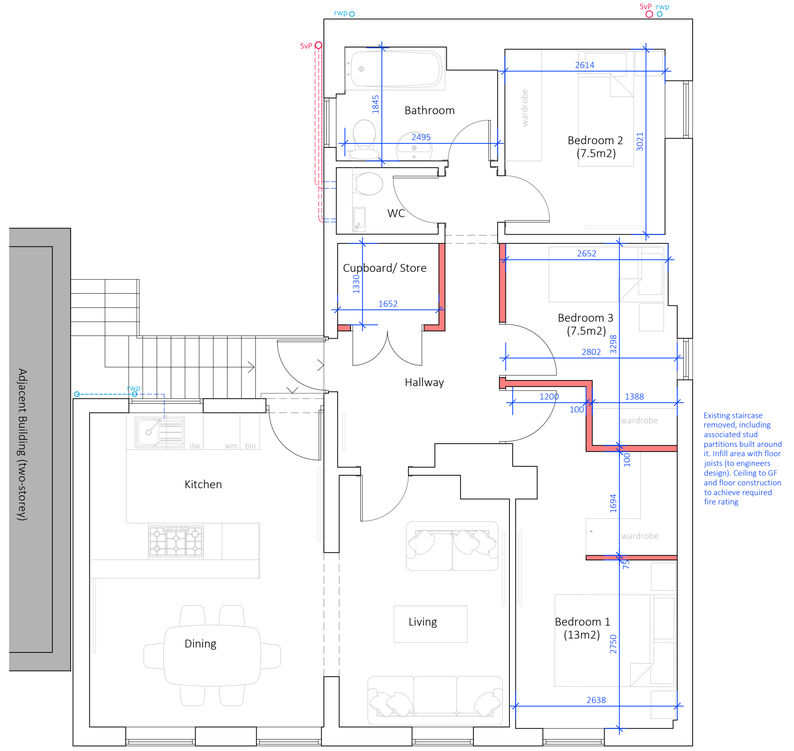

FIRST FLOOR PLAN




SIDE ELEVATION (WEST)

0 1 2 3 4 5 6 7 8 9 10m




FRONT ELEVATION (SOUTH) 1:100

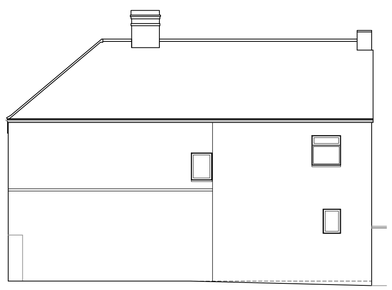

SIDE ELEVATION (EAST)



REAR ELEVATION (NORTH)

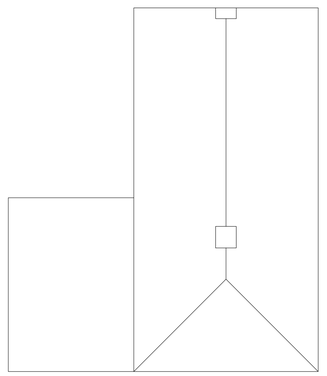

ROOF PLAN 1:100

CONVERSION of FIRST FLOOR BUSINESS to a FLAT at 34 HIGH STREET, RAMSEY
PROPOSED FLOOR PLANS and ELEVATIONS
Scale: 1:50/100@A1 Date: 06/2025
Drawn: EAL Dwg No: 25025/SK01

PDG ARCHITECTS LTD
1 Eaglethorpe Barns,
Eaglethorpe, Warmington,
Peterborough, PE8 6TJ
T: 01733 371000
E: design@pdgarchitects.co.uk
W: www.pdgarchitects.co.uk

© 2025 PDG Architects Ltd. All rights reserved. This drawing remains the property of PDG Architects Ltd at all times and may not be reproduced or copied in whole or in part without their written consent