

Front Elevation (As Is)

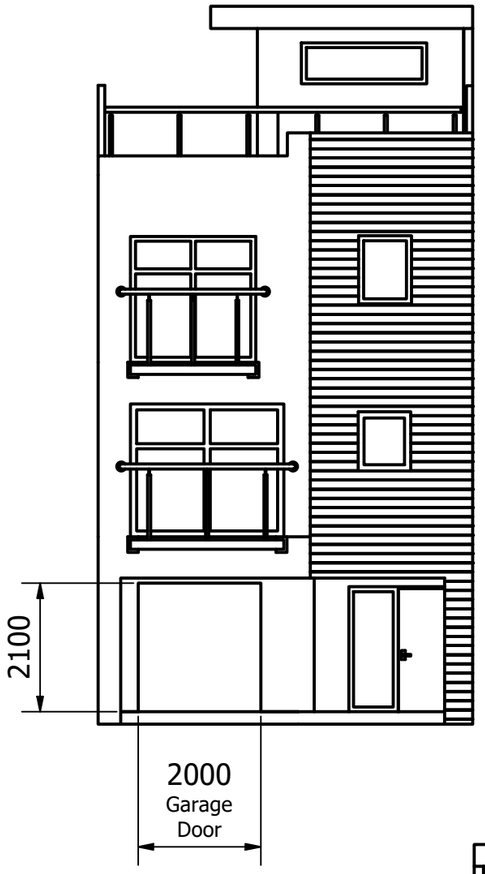


Front Elevation (Converted)


Roof Plan (Unchanged)

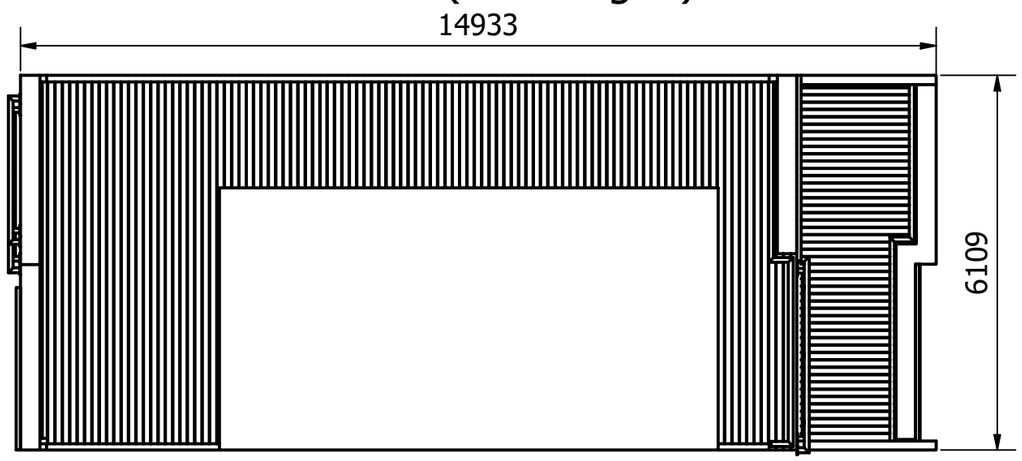

Ground Floor Plan (Unchanged)

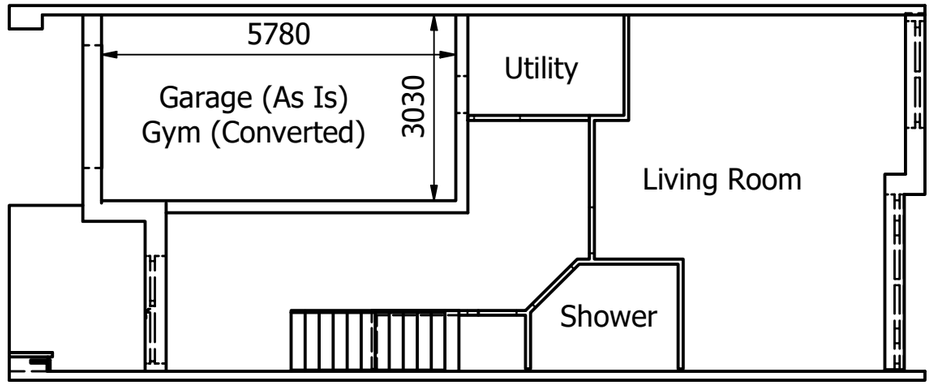

Rear Elevation (Unchanged)

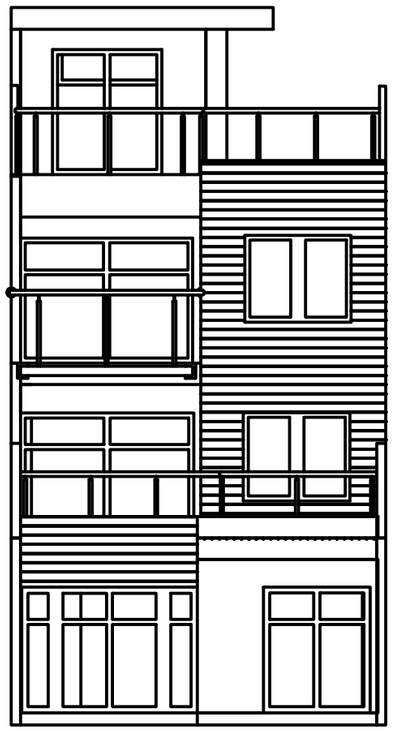

DRAWN Richard Collman	22/01/2025	5m (1m 1m)
CHECKED		TITLE: 53 Red Admiral Court
QA		
MFG		
APPROVED		
		SIZE A3 · DWG NO Garage Conversion to Gym · REV
		SCALE 1 : 100 · SHEET 1 OF 1