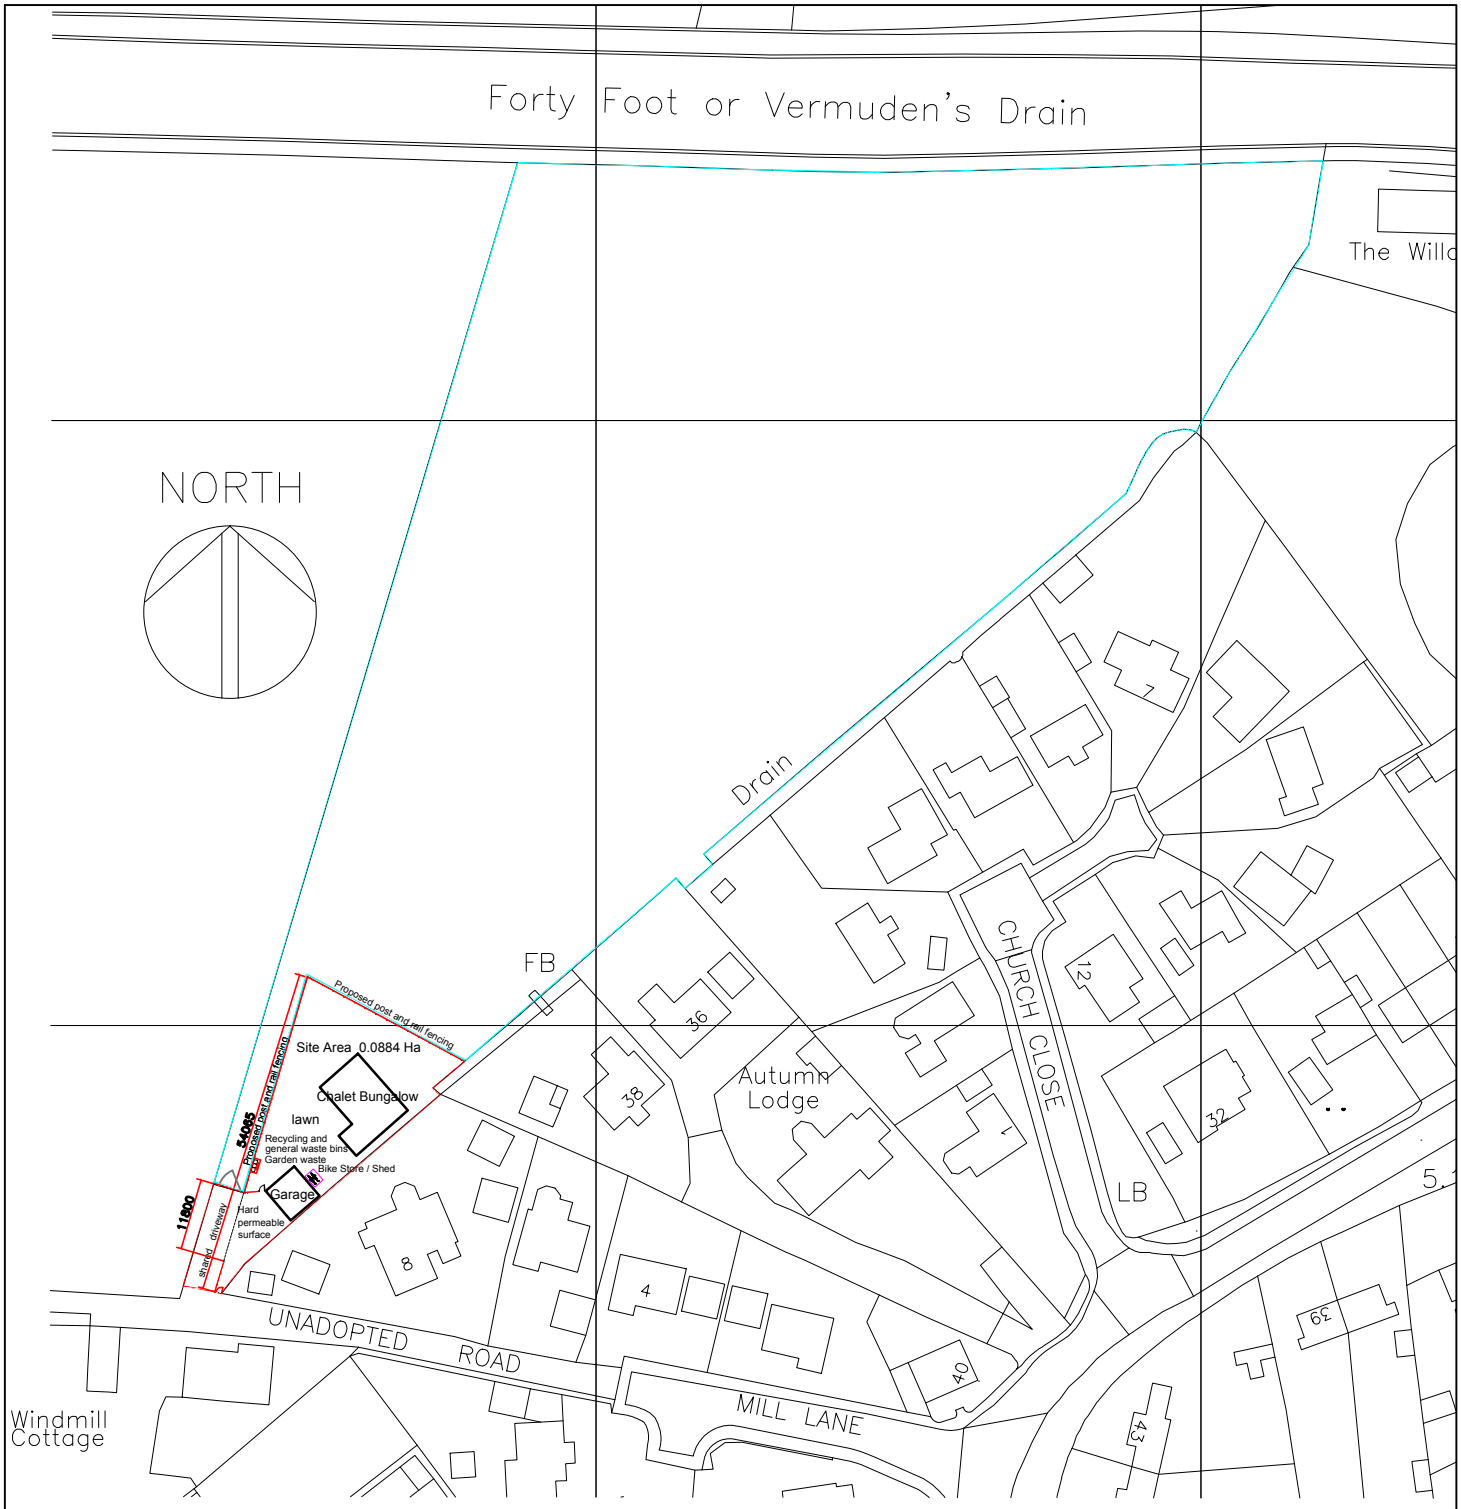


Crown Copyright and database rights 2026. OS AC0000814278 National Map Centre. Purchased 08/01/2026 1 year licence.

20 0 20 40 60 80 100

Metres

Rev A 26 Oct 2026 Block Plan writing made larger. Also available on drawing 03-RWC 26 A

	PROJECT Land off Mill Lane Ramsey Forty Foot	drawn wmf	check
		scale 1:1250 @A4	date March 2026
	DRAWING Block Plan	ref number rev 06-RWC-26 A	