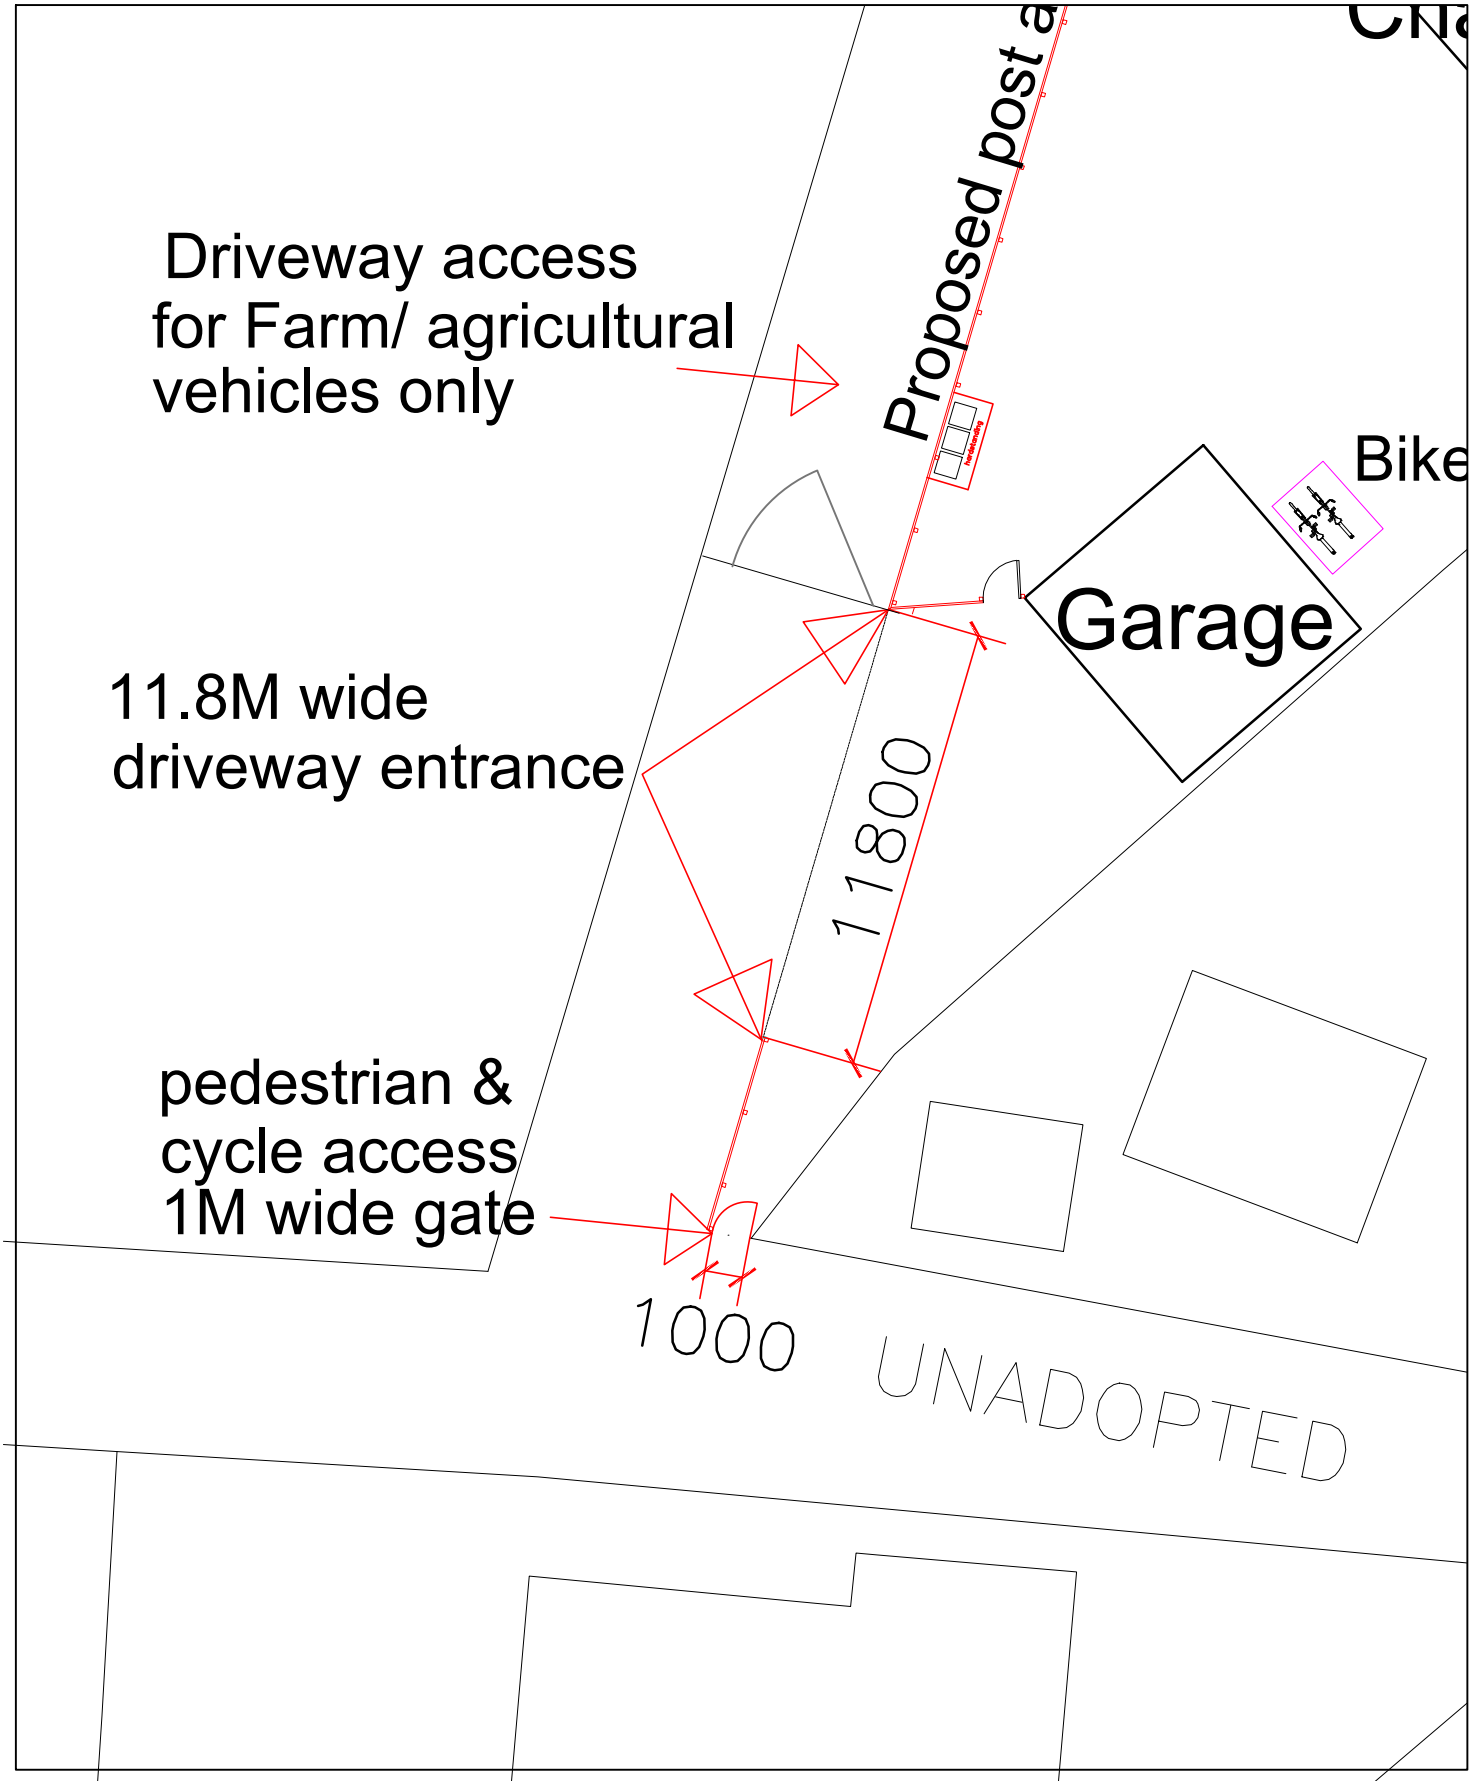


	PROJECT Land off Mill Lane Ramsey Forty Foot	drawn wmf	check
		scale 1:200@A4	date Oct 2026
	DRAWING Driveway entrance	ref number rev 09-RWC-26	