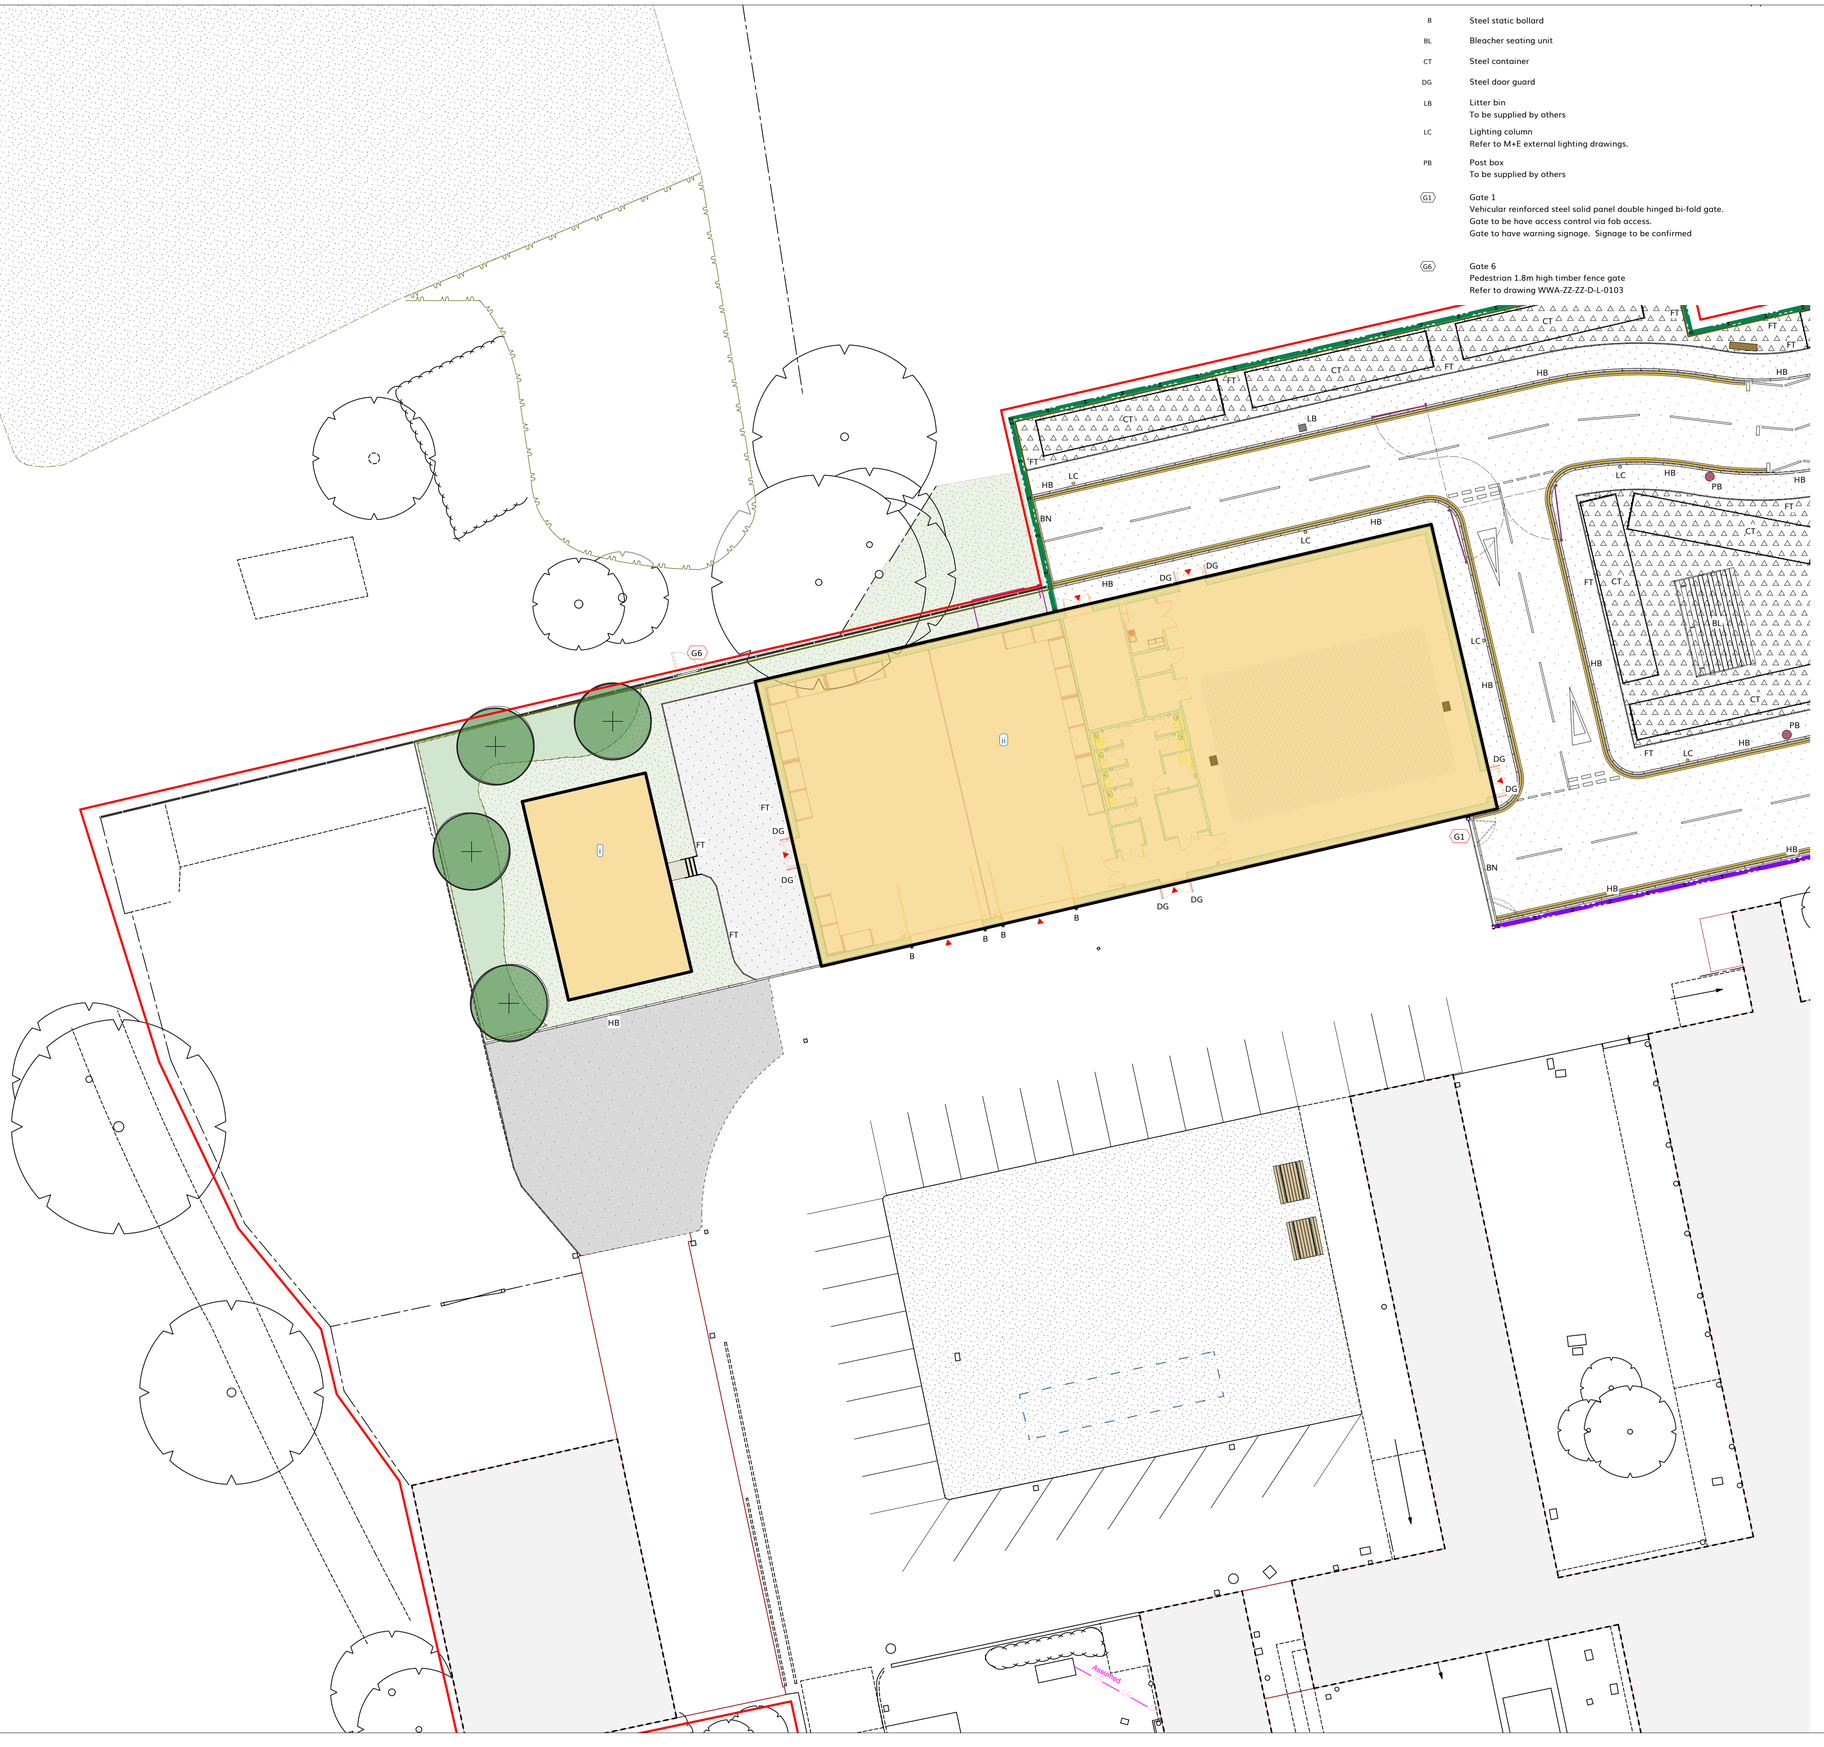

No.	Date	Appr	Revision Notes
S3 P07	14/02/25	TJ	Aggregate hatch amended. Timber fence added
S3 P06	11/02/25	LD	Note to aggregate amended
S3 P05	07/02/25	LH	Surface to containers amended
S3 P04	05/02/25	TJ	Permeable asphalt amended to non-permeable asphalt
S3 P03	30/01/25	TJ	Note omitted
S3 P02	21/01/25	KL	Bomb storage omitted. Grass type amended. Item key location amended

Note: All Dimensions must be checked on site and not scaled from this drawing.
All cross references are to the latest revision of the relevant drawing or specification being referenced

© Copyright

wynne-williams associates
landscape architects & arboricultural consultants
tel: 01376 573050
web: w-wa.co.uk

Scale/North Point

N

0 10 20 m

Client
Cambridgeshire Constabulary

Contractor
Willmott Dixon

Job Title
Monks Wood Police Training Centre

Drawing Title
Landscape Layout Hanger Building

Issue
STAGE 3

Scale	Drawing size
1:200	ISO A1
Drawn	Checked
MJB	LD
	Date
	16/01/2025

Drg	Status	Rev
MONKS-WWA-HB-ZZ-D-L-0104	S3	P07