




SOUTH EAST ELEVATION
1:50

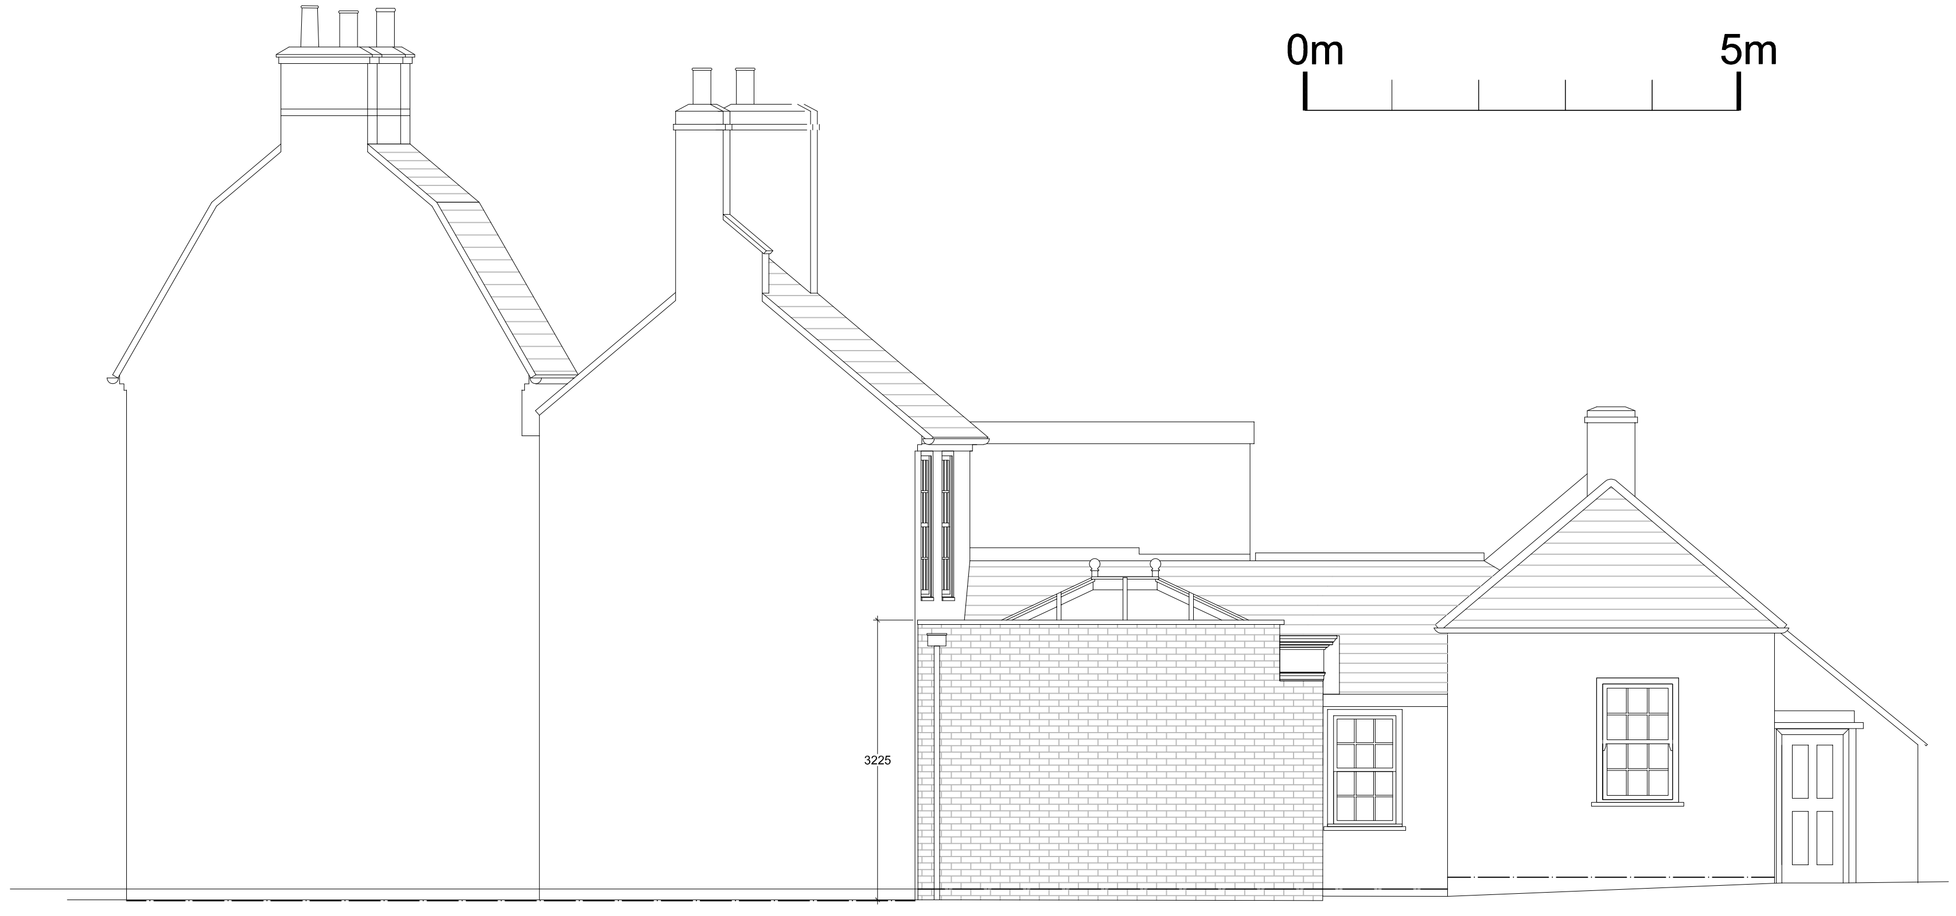

NORTH EAST ELEVATION
1:50

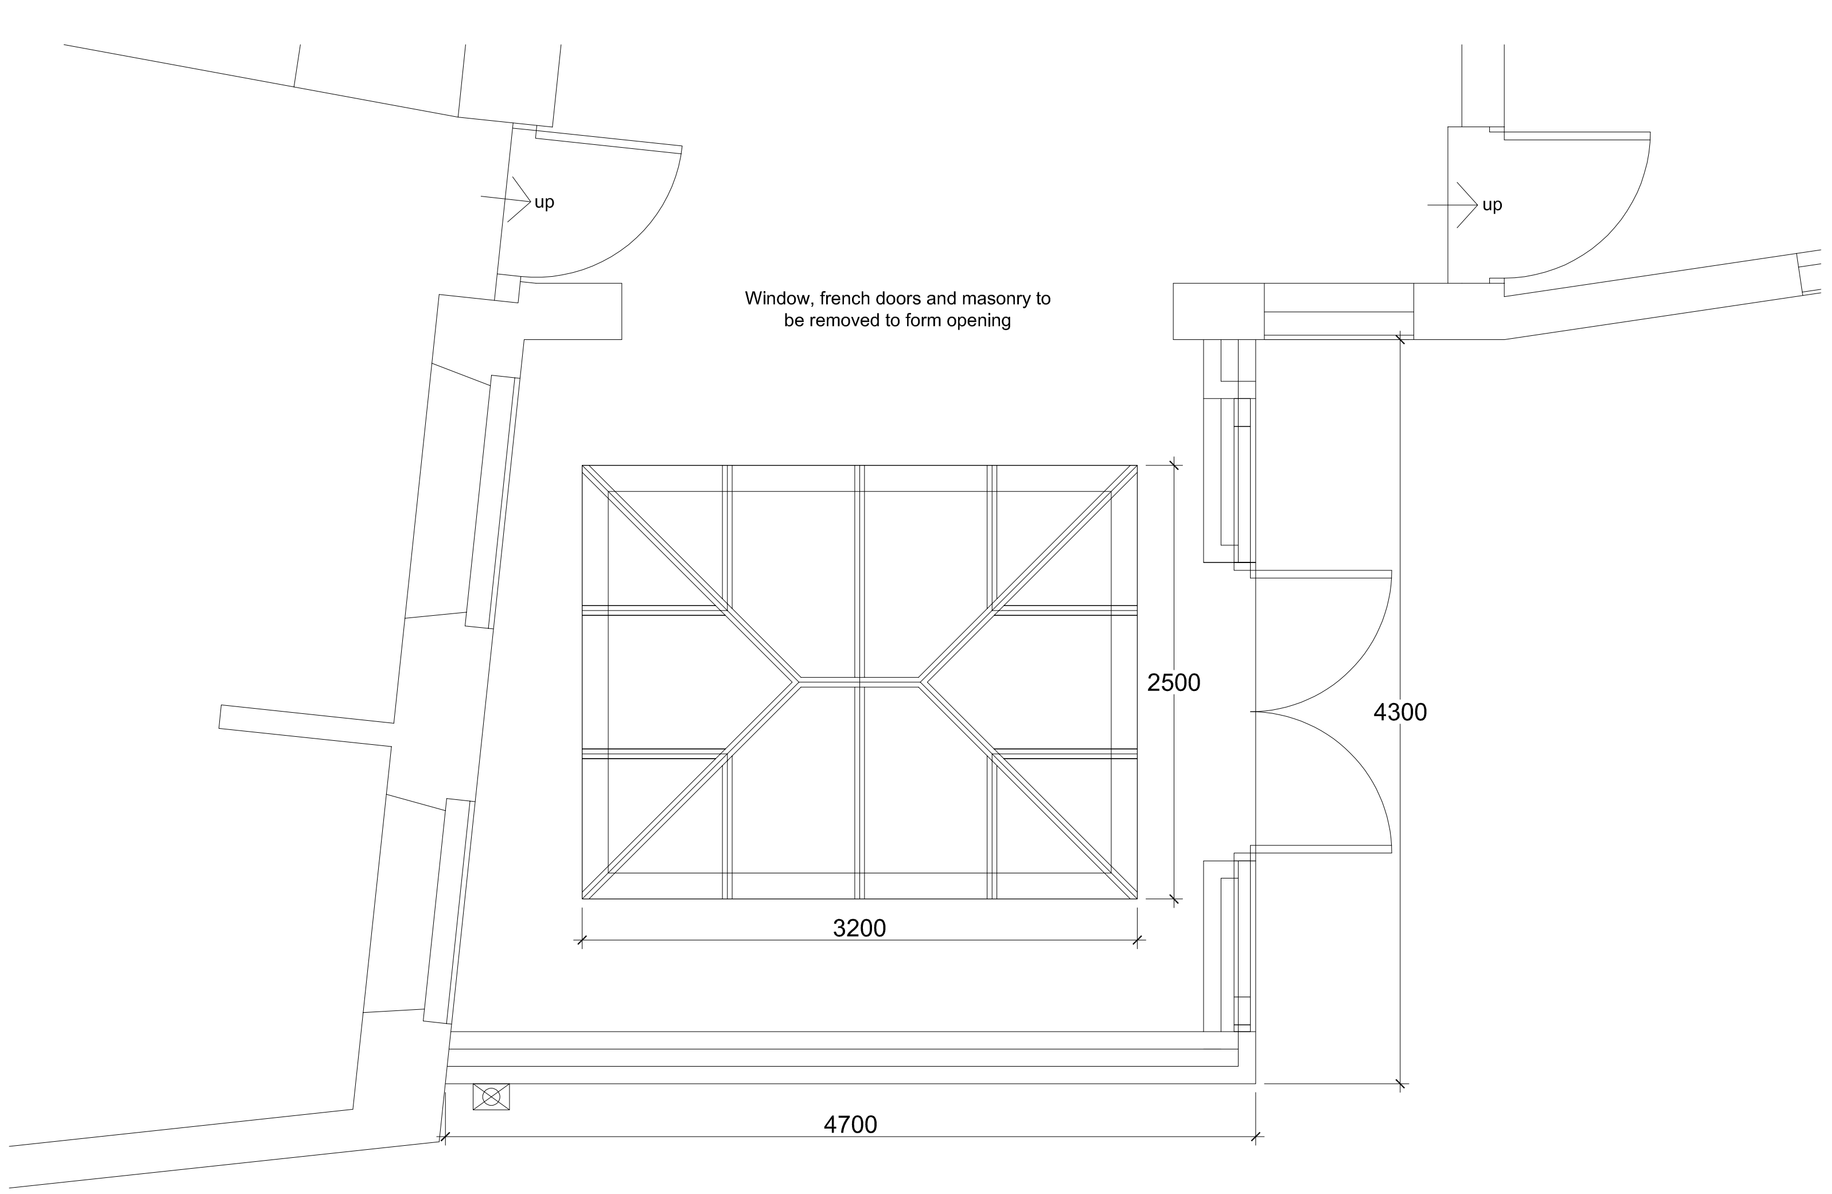

FLOOR AND ROOF PLAN
1:25

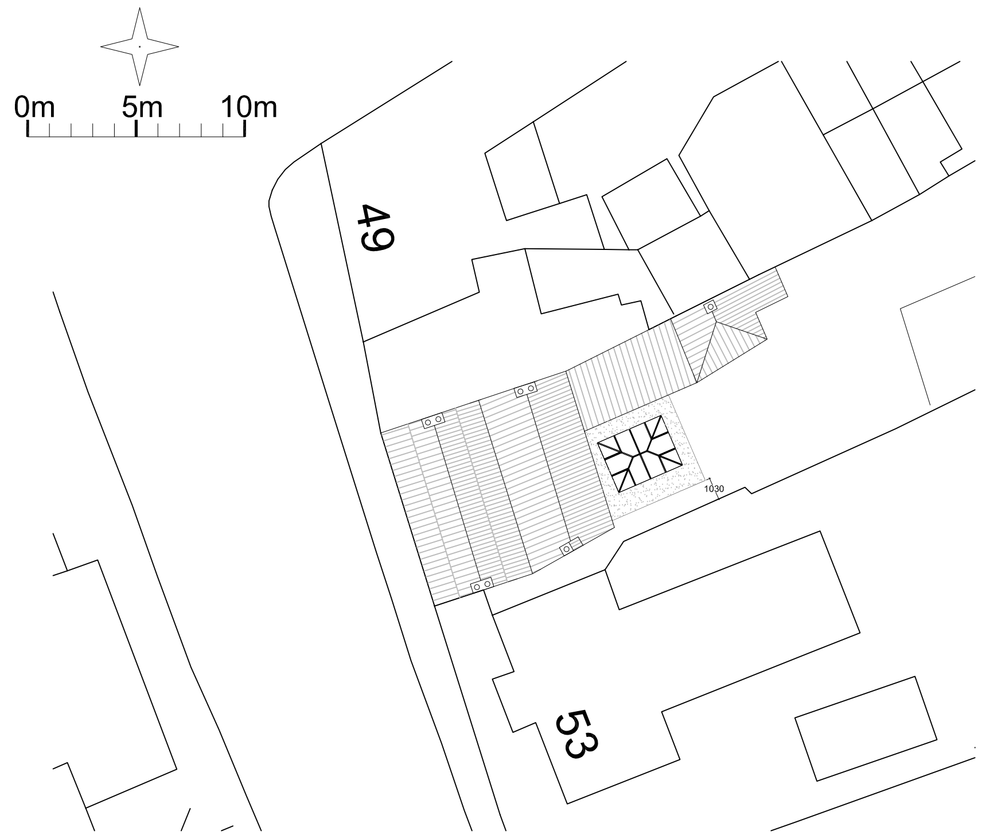

SITE/ BLOCK PLAN
1:200

BESPOKE DESIGN
RUTLAND

Client
Mr and Mrs James
51, Post Street
Godmanchester
PE29 2AQ

Drawn: GJB	Date: April 2025	Approved by: Surveyor	Date:
Scale: 1:25, 1:50 @ A1		Client	

Title: Proposed Elevations and Plans

Revision | Date | Drawing Number : 7430/P02

Notes:
Walls to be constructed from buff stock facing bricks, to closely match existing
Frames to be constructed from hardwood and finished in Ivory (Farrow and Ball- Bone)
Hardwood fascia, finished in RAL 7032- pebble grey.
Hopper head and round downpipe to be aluminium, finished to match joinery
Roof lantern to be box section aluminium, finished externally in Anthracite RAL 7016
All glazing, including roof lights to be clear glass double glazed sealed units
Flat roof area to be finished in lead grey glass fibre