




SOUTH EAST ELEVATION
1:50

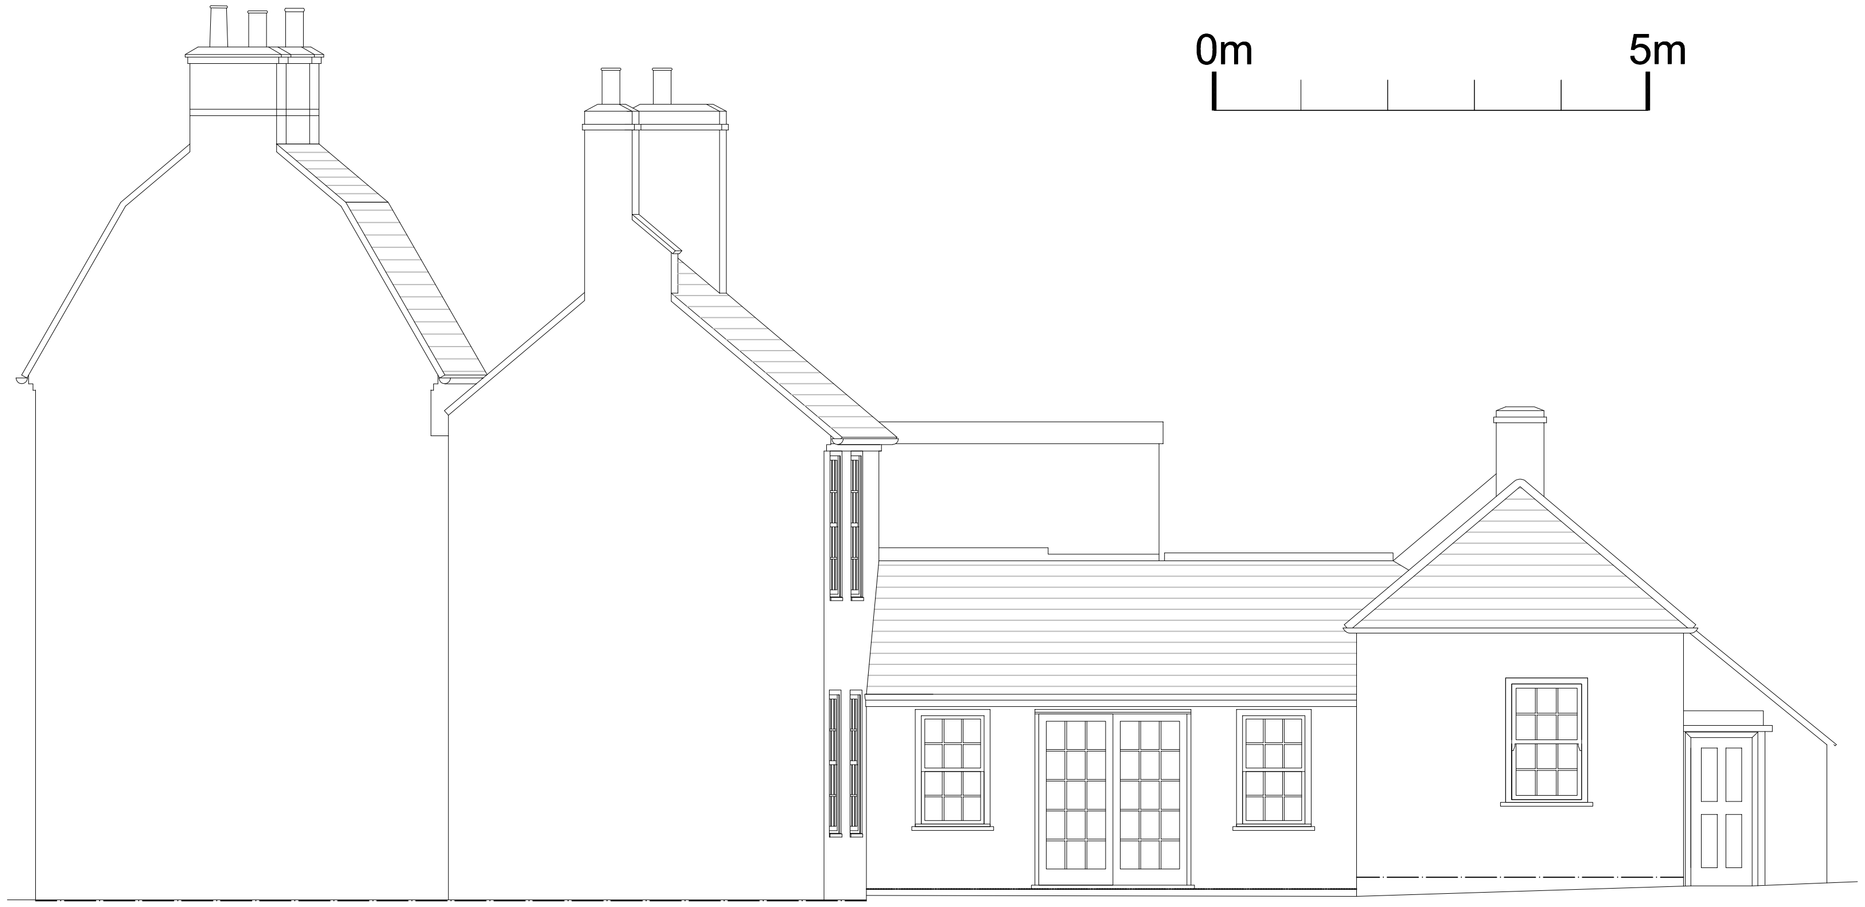

NORTH EAST ELEVATION
1:50

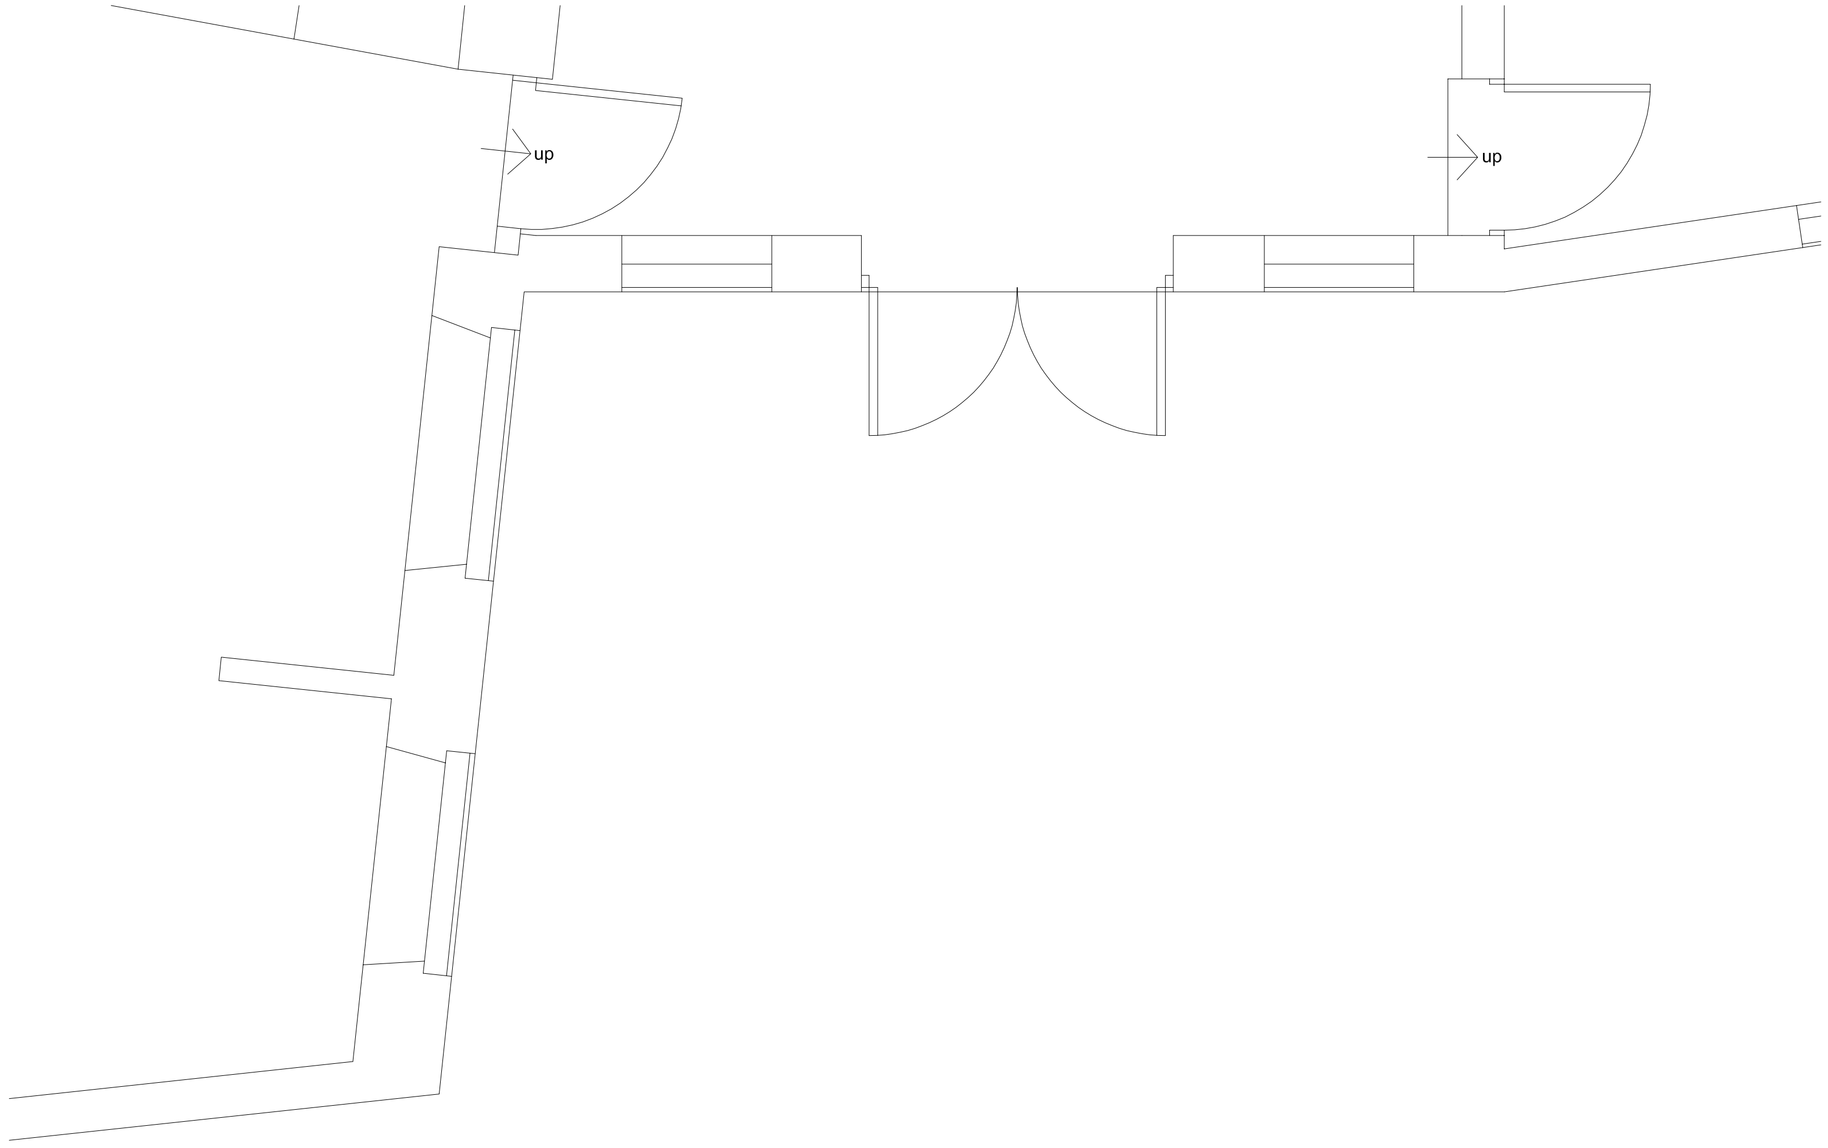

FLOOR AND ROOF PLAN
1:25

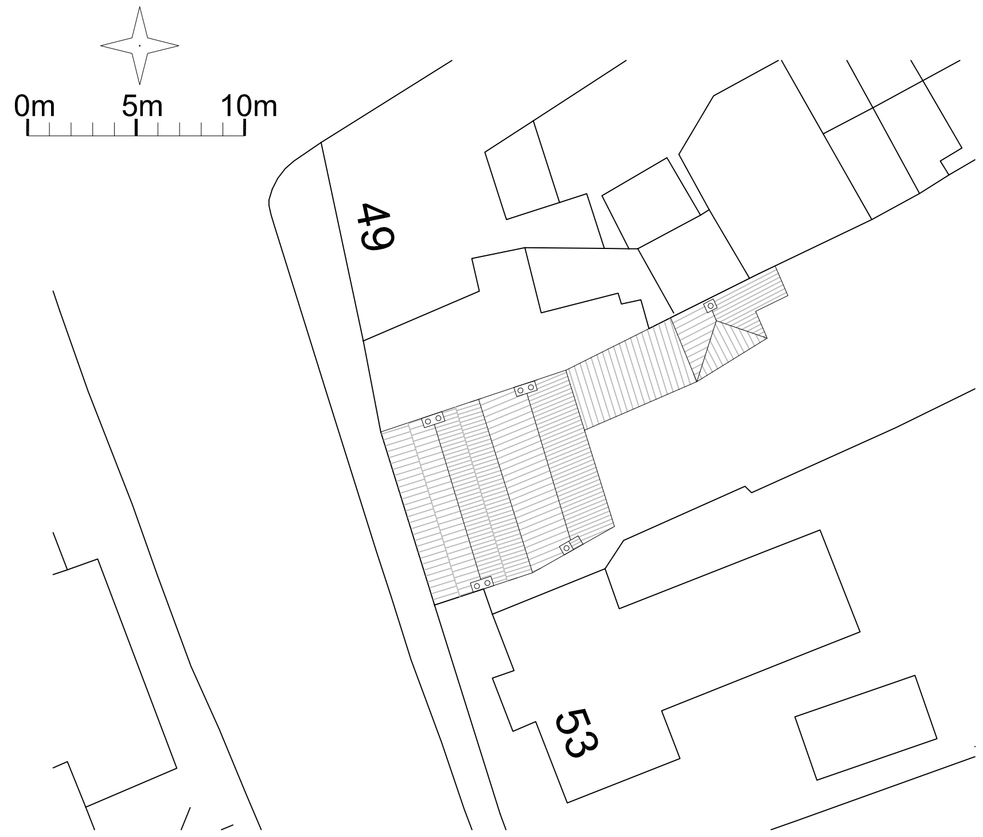

SITE/ BLOCK PLAN
1:200

BESPOKE DESIGN
RUTLAND

Client
Mr and Mrs James
51, Post Street
Godmanchester
PE29 2AQ

Drawn	Date	Approved by	Date	Notes:
GJB	April 2025	Surveyor		
Scale		Client		
1:25, 1:50 @ A1				
Title		Revision	Date	Drawing Number :
Existing Elevations and Plans				7430/P01