
Stanfords VectorMap

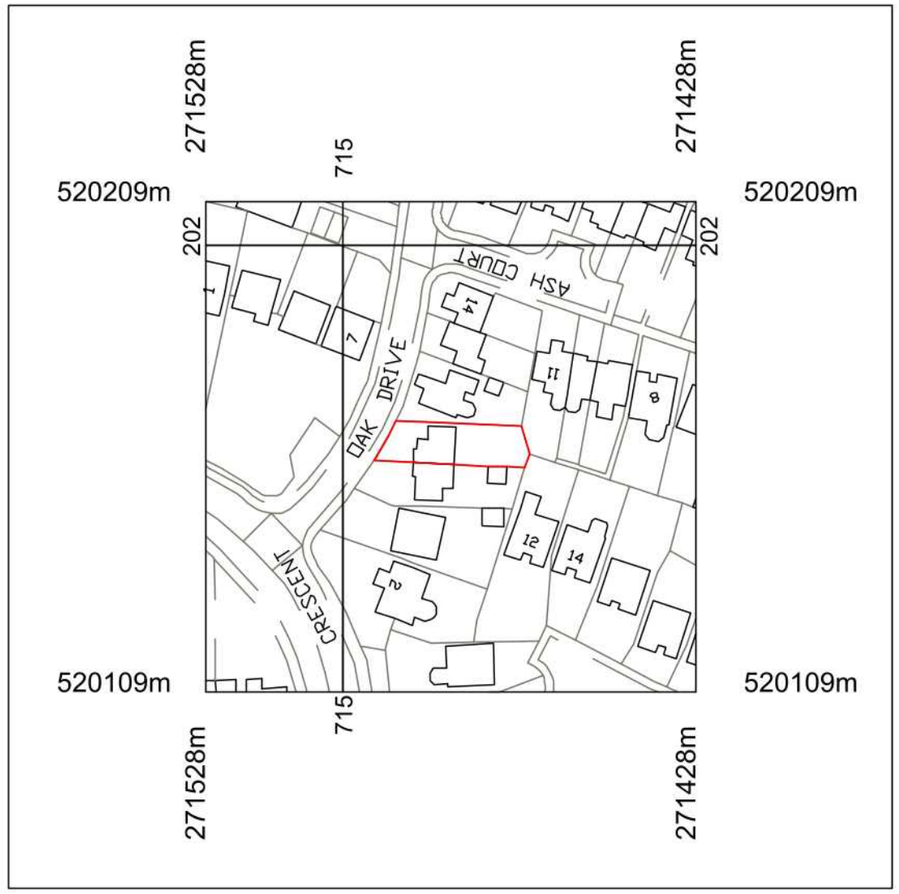

20 0 20 40 60 80 100

Metres

Order Item
OI1521864

© Crown copyright and database rights 2022 OS 100035409

Reproduction in whole or in part is prohibited without the permission of Ordnance Survey.

N

Contract : EXTENSIONS AND ALTERATIONS TO 8 OAK DRIVE, BRAMPTON, HUNTS.	Title : LOCATION PLAN	These drawings are the COPYRIGHT of Greg Saberton Design. Unauthorised copying is not permitted.	Revisions : -	Scale : 1 : 1250 Date : MAR 2025 Drawing Number : 01 / 3461 / 25	GREG SABERTON DESIGN ARCHITECTURAL DESIGN CONSULTANCY Tom's Hole Barn, Branch Bank, Prickwillow, Ely, Cambridgeshire, CB7 4UR Tel/Fax : 01353 687999 Email : greg@gregsabertondesign.co.uk