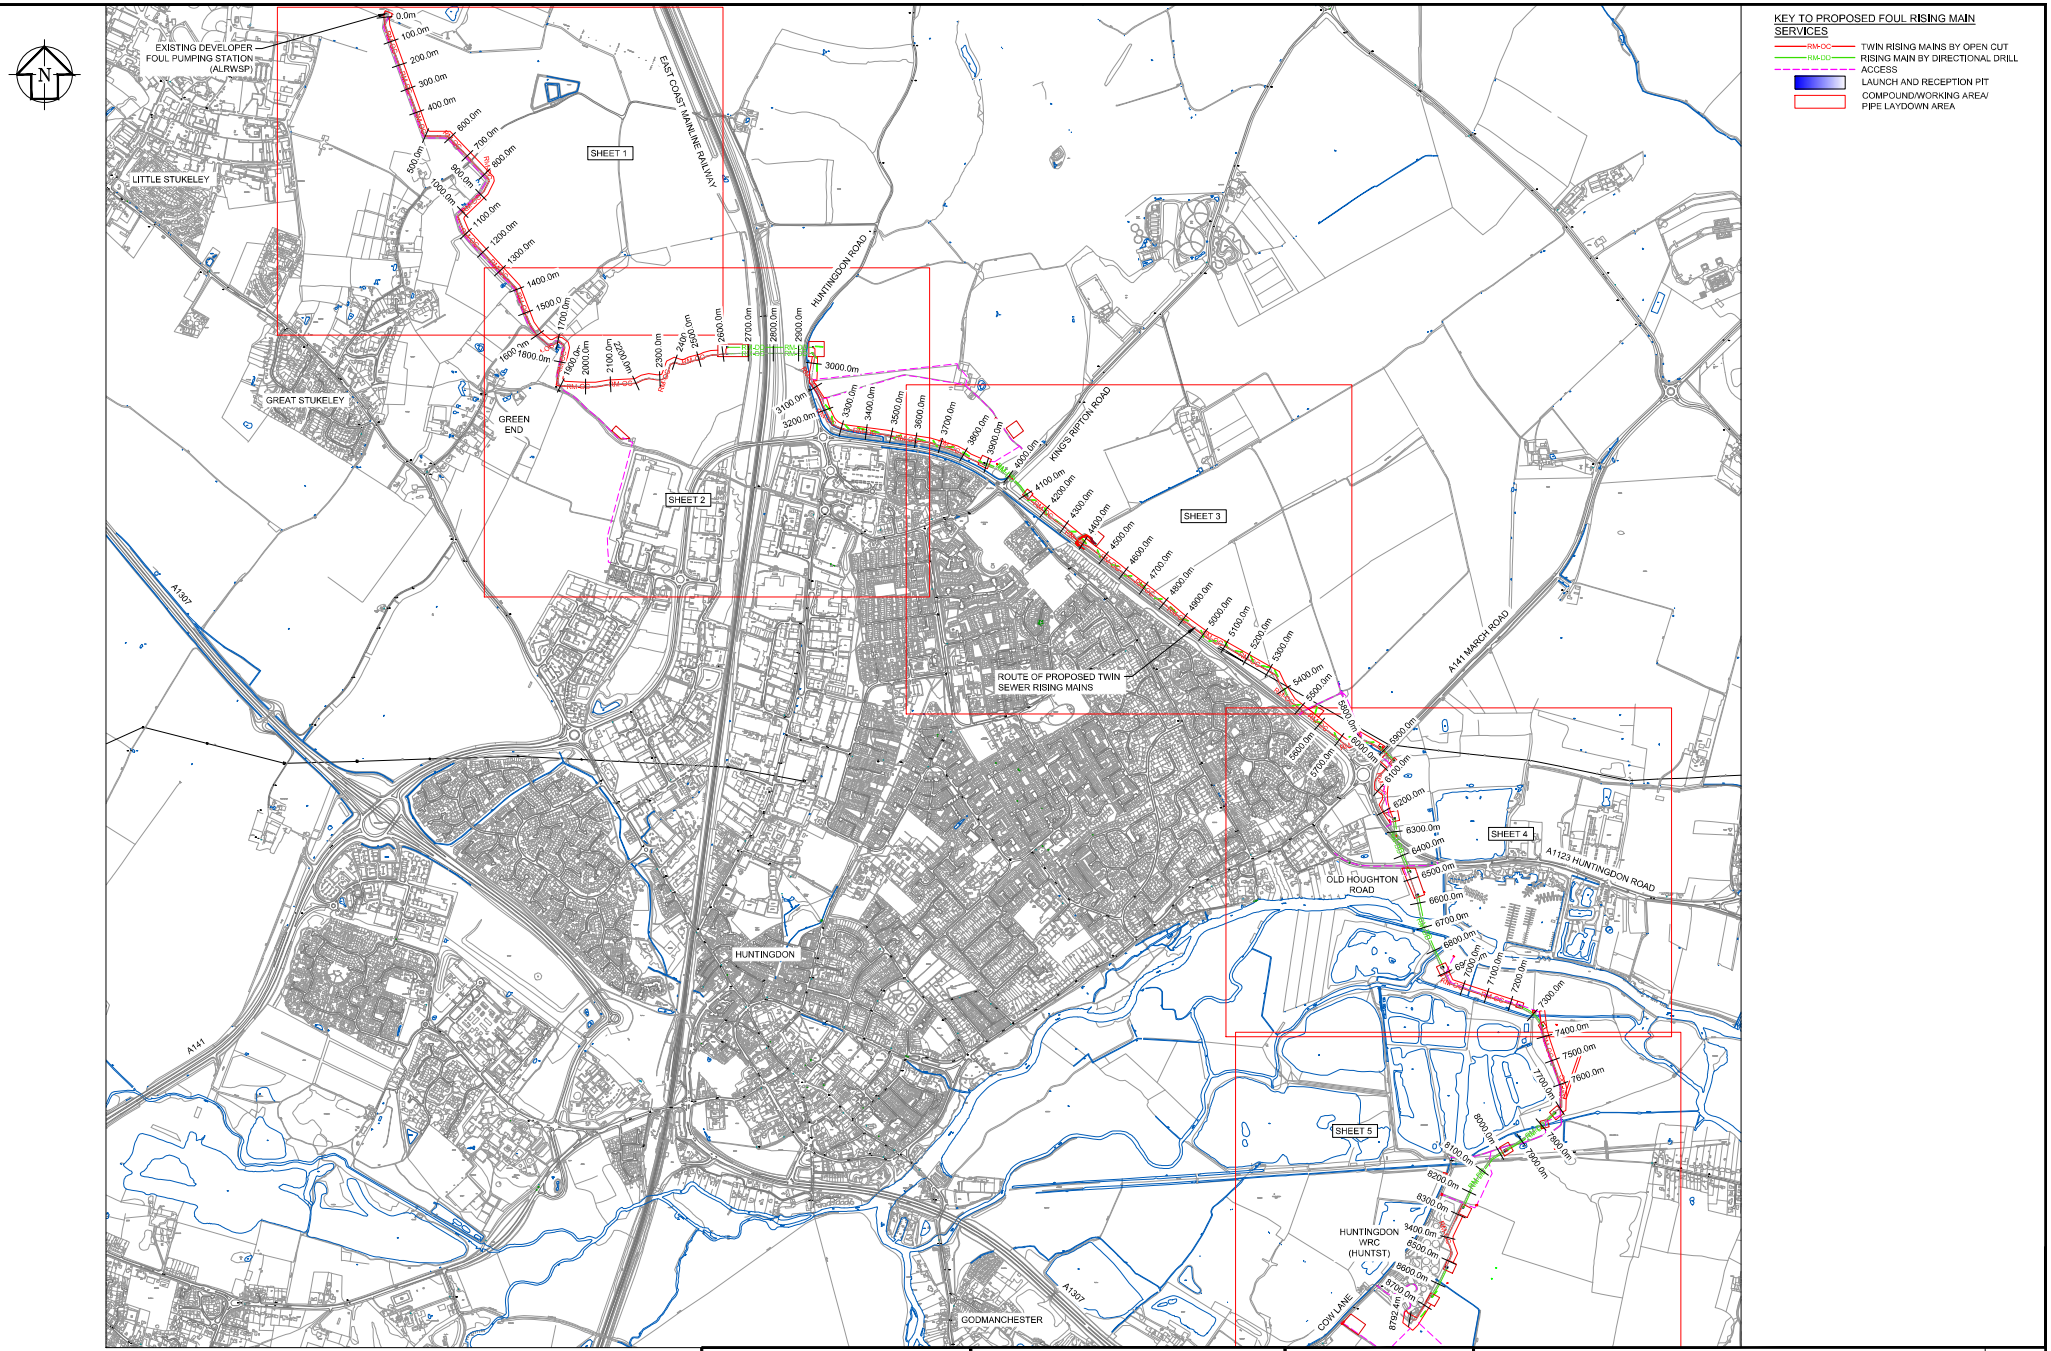


1. ASSOCIATED PROJECT DRAWINGS: 12319-100001-ALWRSP-PUM-EIA-T-0950 TO 0955 SCREENING OPINION PLANS

SCALE 1:10,000
0m 100m 200m 300m 400m 500m

PROJECT TITLE
HUNTINGDON & ALCONBURY WEALD GROWTH

DRAWING TITLE
SCREENING OPINION PLAN OVERALL LAYOUT

anglianwater one
Thorpe Wood House, Thorpe Wood, Peterborough, Cambridgeshire, PE3 6WT
Tel: 01733 414100 Fax: 01733 414111

This plan is provided by Anglian Water pursuant to obligations under the Water Industry Act 1991 sections 198 or 199. It must be used in conjunction with any search results attached. The information on this plan is based on data currently recorded but the position must be regarded as approximate. Services (pipes, private sewers and drains are generally not shown.) Users of this map are strongly advised to commission their own survey of the area shown on the plan before carrying out any works. The exact location of all apparatus MUST be established by hand before any mechanical excavation is undertaken. Anglian Water will not be liable whatsoever, including liability for negligence, in connection with the use of this plan for the purposes of any works. The boundaries shown on this plan are for information only and do not constitute any property boundary. Ordnance Survey maps are protected by copyright and must not be copied without permission. This plan is produced by Anglian Water Services Limited, from Ordnance Survey Crown Copyright. Licence 100020450. This map is to be used for the purposes of viewing the location of Anglian Water plant only. Any other use of the map data or further copies are not permitted. This notice is not intended to exclude or restrict liability for death or personal injury resulting from negligence.

The original document stored in the DMS has Doc Project query the version, suitability code, revision and approval information. Prints are uncontrolled and shall not be used for construction.

A1

DRAWING No.
12319-100001-HUNTSC-PUM-EIA-T-0950