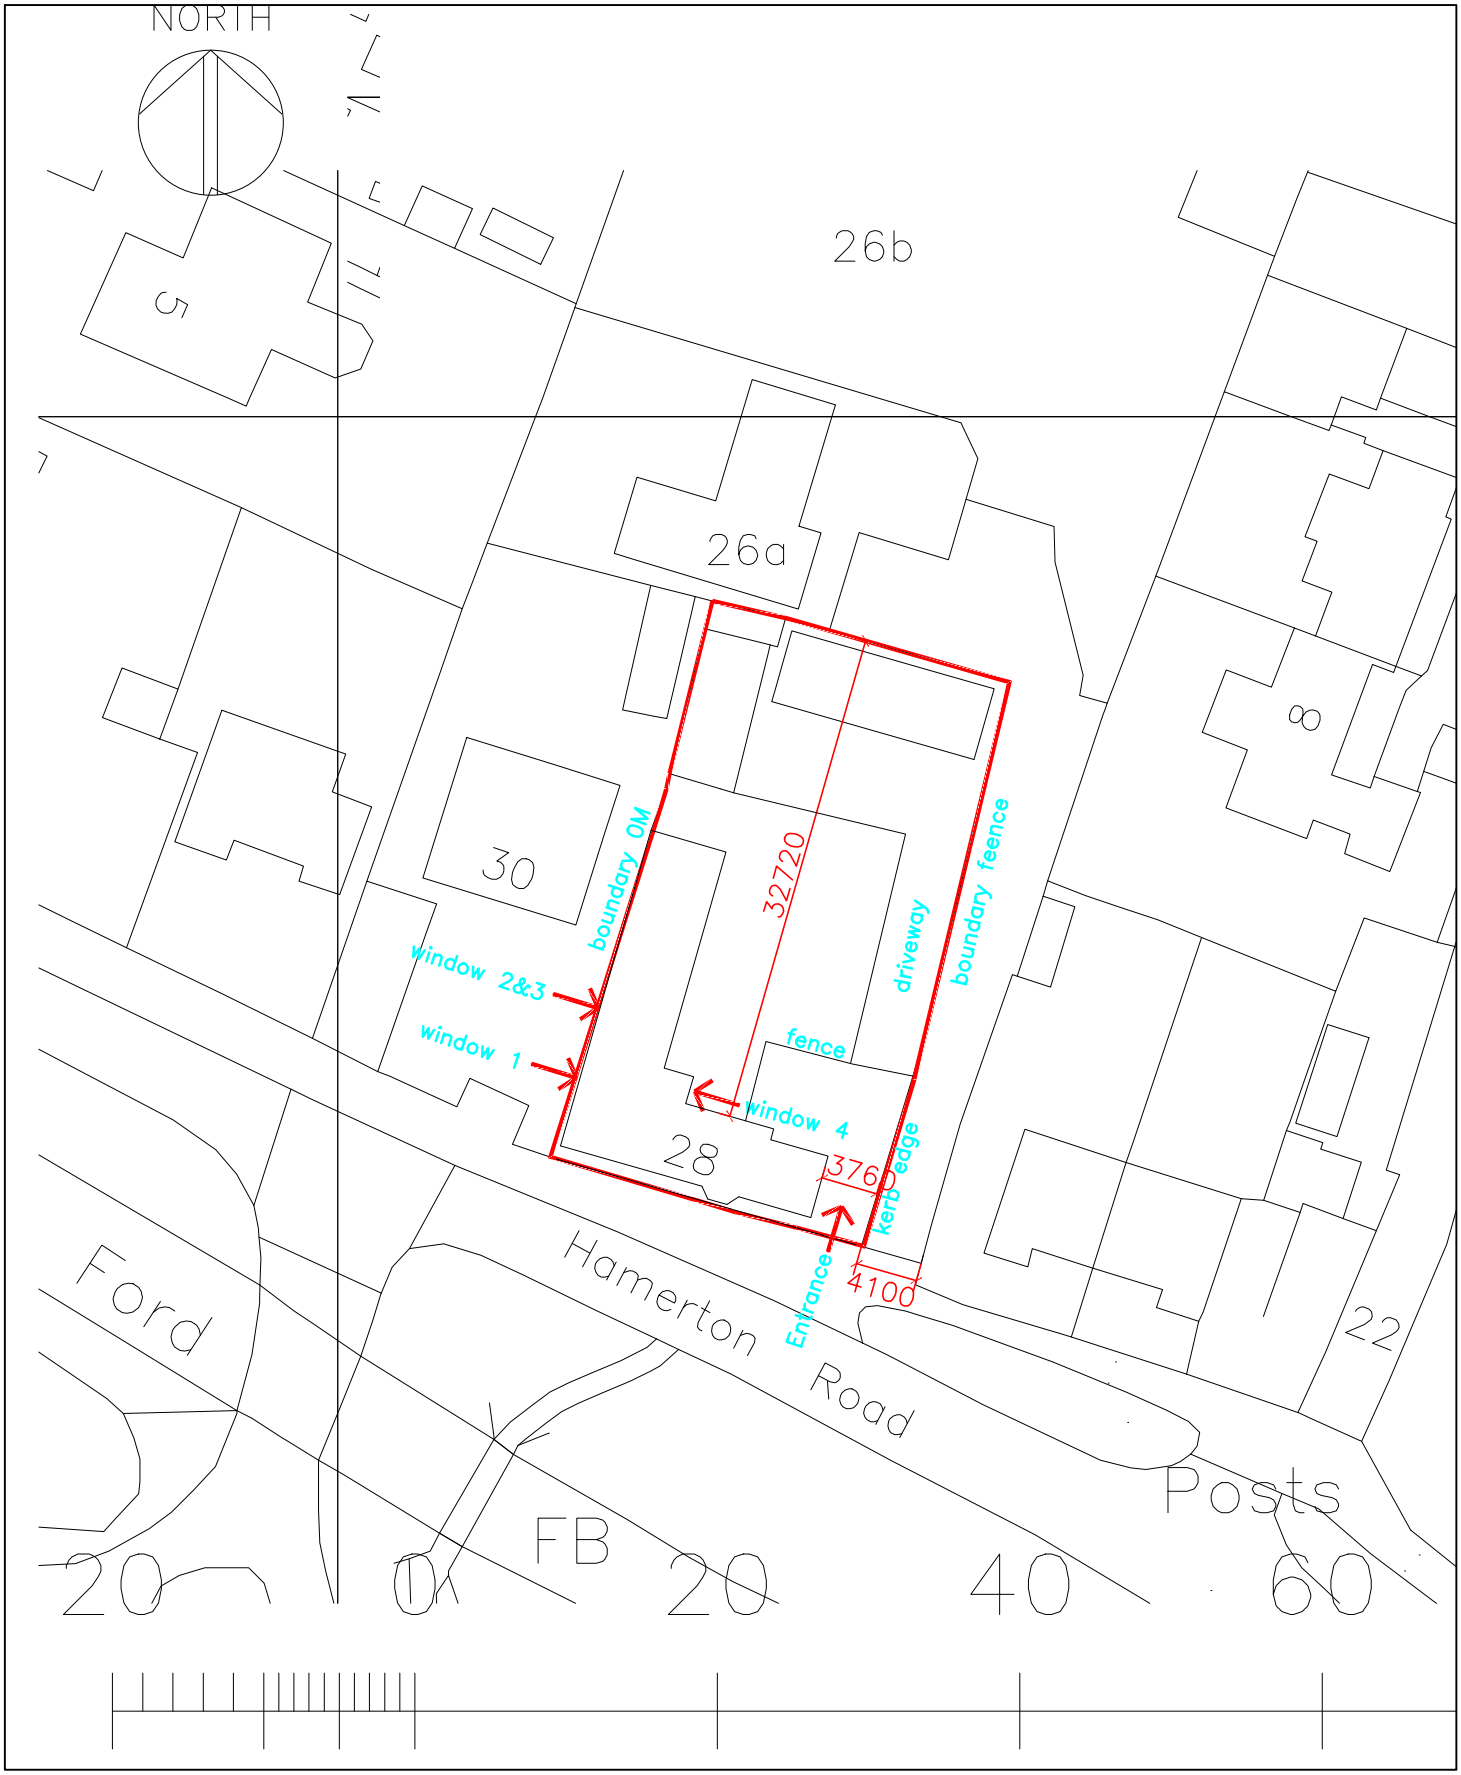

	PROJECT Chestnut Farm House 28 Hamerton Road Alconbury Weston	drawn wmf	check
		scale 1:500	date Nov 2024
	DRAWING Block Plan	ref number rev 02-TKE-24 -	