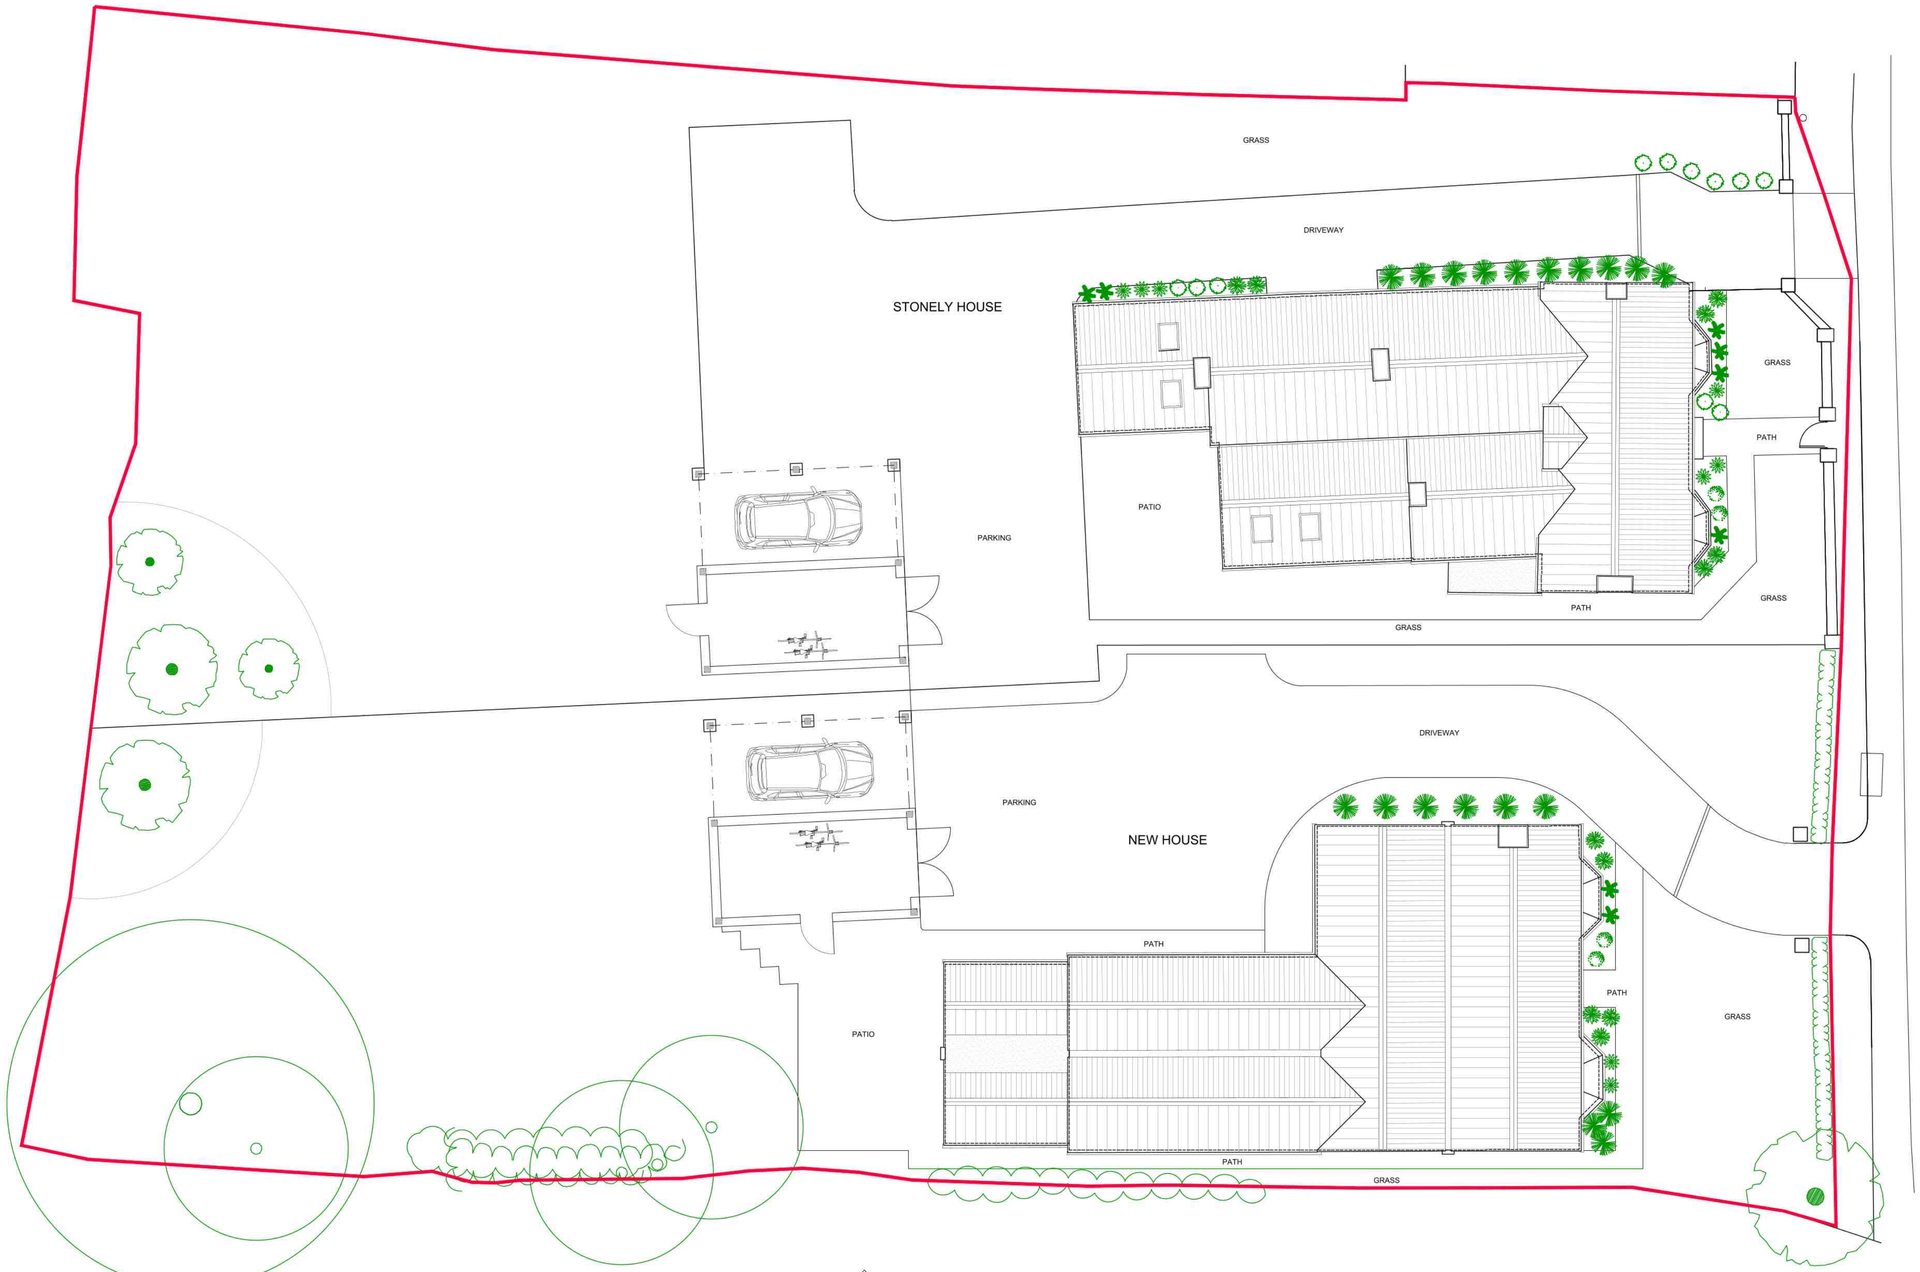


PROPOSED SITE PLAN
1:200 @ A1

0 5 10 15 20 25m

SCALE 1:200 @ A1

	Date	Revisions

COOK & COOK
2 WATER LANE
OAKINGTON
CAMBRIDGE
CB24 3AL
Tel : 01223 234849
Email : info@cookandcook.co.uk

Project
STONELY HOUSE, 37 - 41 MAIN ROAD
STONELY, ST NEOTS, PE19 5EH

Drawing Title
PROPOSED SITE PLAN

Client	Drwg no	REV
MR SALKIELD	S667-G-03	-

Scale	Date	Drawn By
1:200 @ A1	APR 2025	AC

©Copyright