




Front

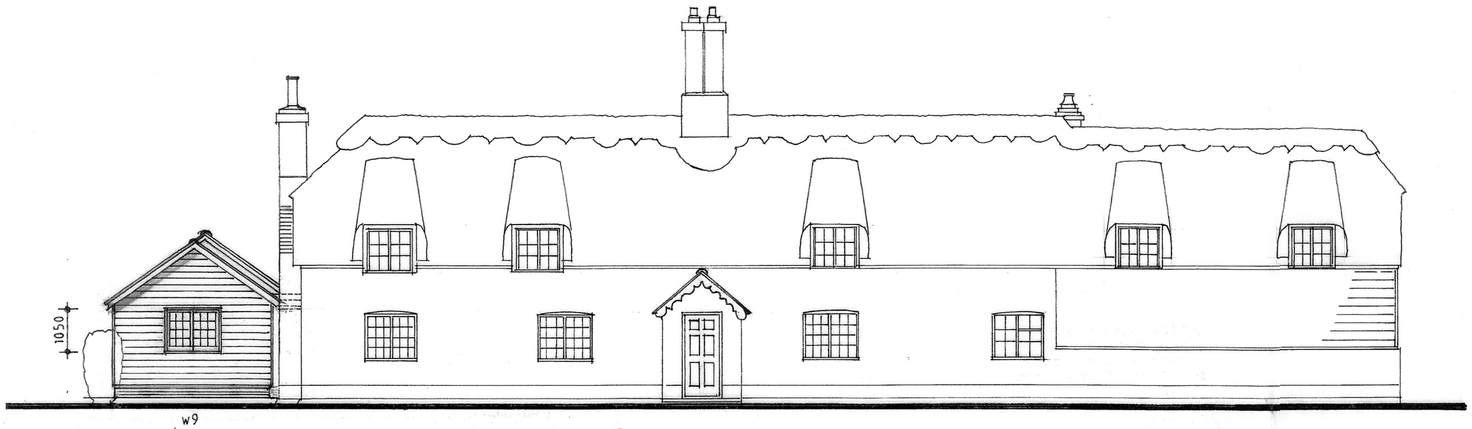

Side

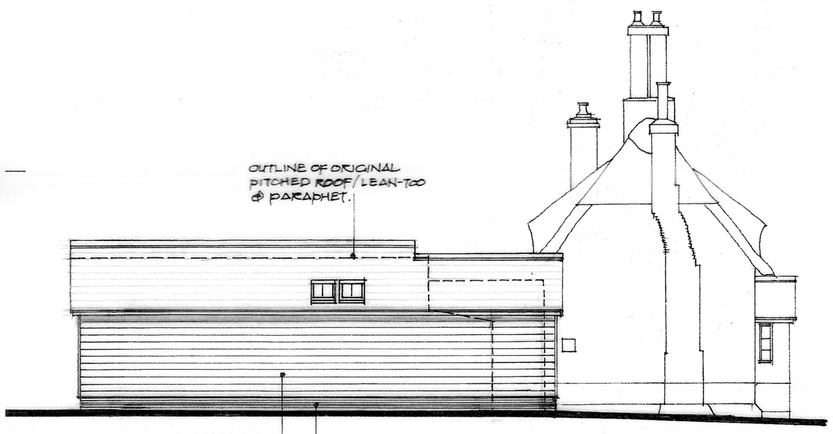

Side

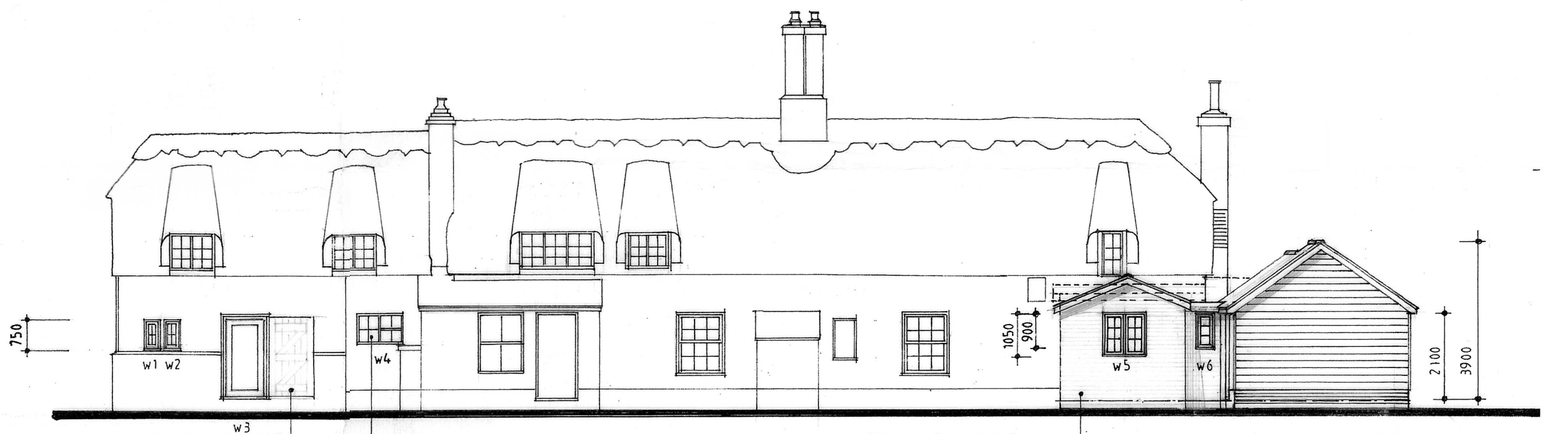

Rear

0 1 2 3 4 5

REV. A - 23-10-24 - DWG FINALISED FOR PLANNING SUBMISSION.

Russell Payne MCIAT
Chartered Architectural Technologist
Read House
87 High Street,
Warboys, Cambs. PE28 2TB
Tel:01487 825266
russellpayne.mciat@gmail.com
CIAT Registered Practice

Project

PROPOSED ALTERATIONS TO EXISTING LOBBY, INTERNAL ALTERATIONS & EXTEND LIVING ACCOMMODATION INTO FORMER OUT-BUILDING TO INTEGRATE WITH DWELLING
AT:- PORCH HOUSE, MANOR STREET WISTOW, HUNTINGDON, PE28 2QB.
FOR:- MR A KIRKHAM & MISS D. SAVILL.

Drawing

ELEVATIONS AS PROPOSED

© This drawing is the copyright of Russell Payne MCIAT and must not be reproduced without authorisation.

Scale	1:100 - A2.	Date	OCTOBER 2024.
Drawn	RAP		
Drwg. No.	24:1326/4	Rev.	A