

This drawing is © copyright protected.

Scale bars (in metres)	Scale
1 2 3 4 5	1:50
1 2 3 4 5 6 7 8 9 10	1:100

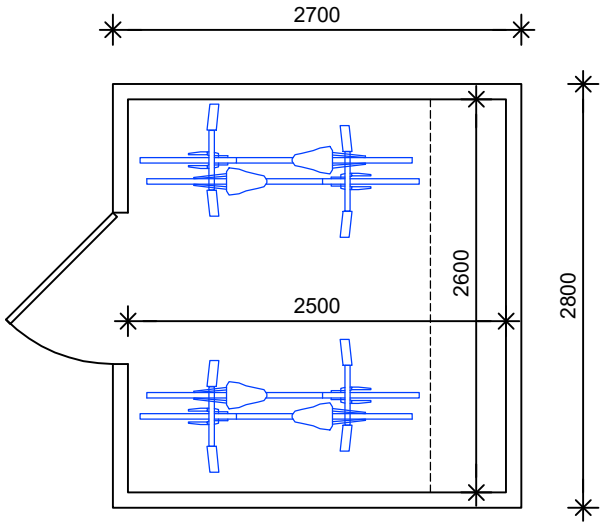

Cycle Store Plan

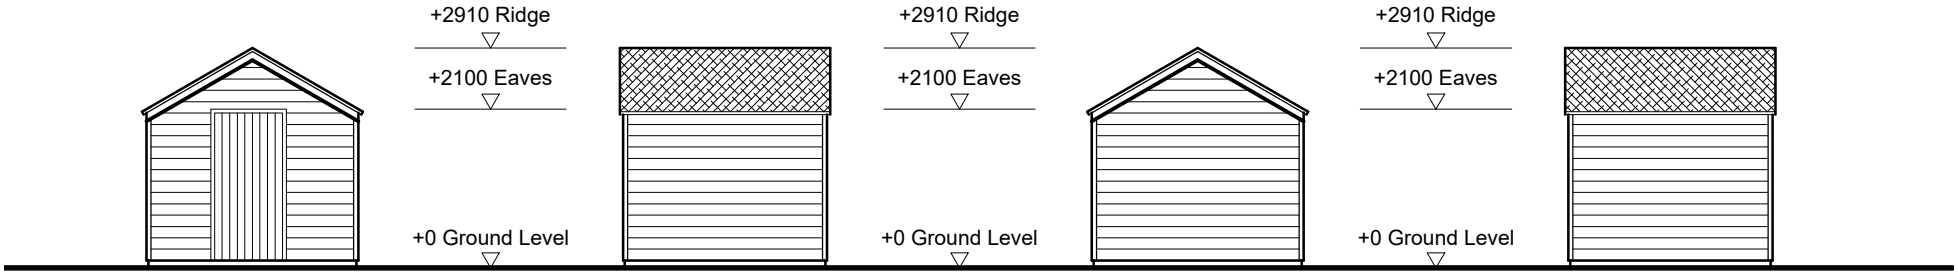

Front Elevation Side Elevation Rear Elevation Side Elevation

JLG Design .co.uk
Architectural CAD Services

8 Tennyson Place
Eaton Ford
St. Neots
Cambridgeshire
PE19 7LL
Tel: 01480 218440

Project:
Replacement Dwelling
Crimble Cottage, Holme Road,
Ramsey St. Marys. PE26 2ST.

Drawing:
Cycle Store
Plans and Elevations

Drawn by: JG

Scale: 1:50;1:100

Date: 17.1.25

This drawing should not be scaled other than for planning purposes. All dimensions to be checked on site.

Drawing no: JLG933/02

Revision