

1:100 Scale

DISCLAIMER:


This drawing is the property of the applicant and is issued on the condition that it is not reproduced, disclosed or copied to any individual without written consent from the applicant.

No Dimensions are to be scaled from this drawing EXCEPT FOR PLANNING PURPOSES.


©COPYRIGHT MT ARCHITECTURE LTD

Issued for:

Rev:	Date:	Details:	Drawn:	Checked:
A	10/12/24	SECTION Y-Y REMOVED.	MRT	MRT

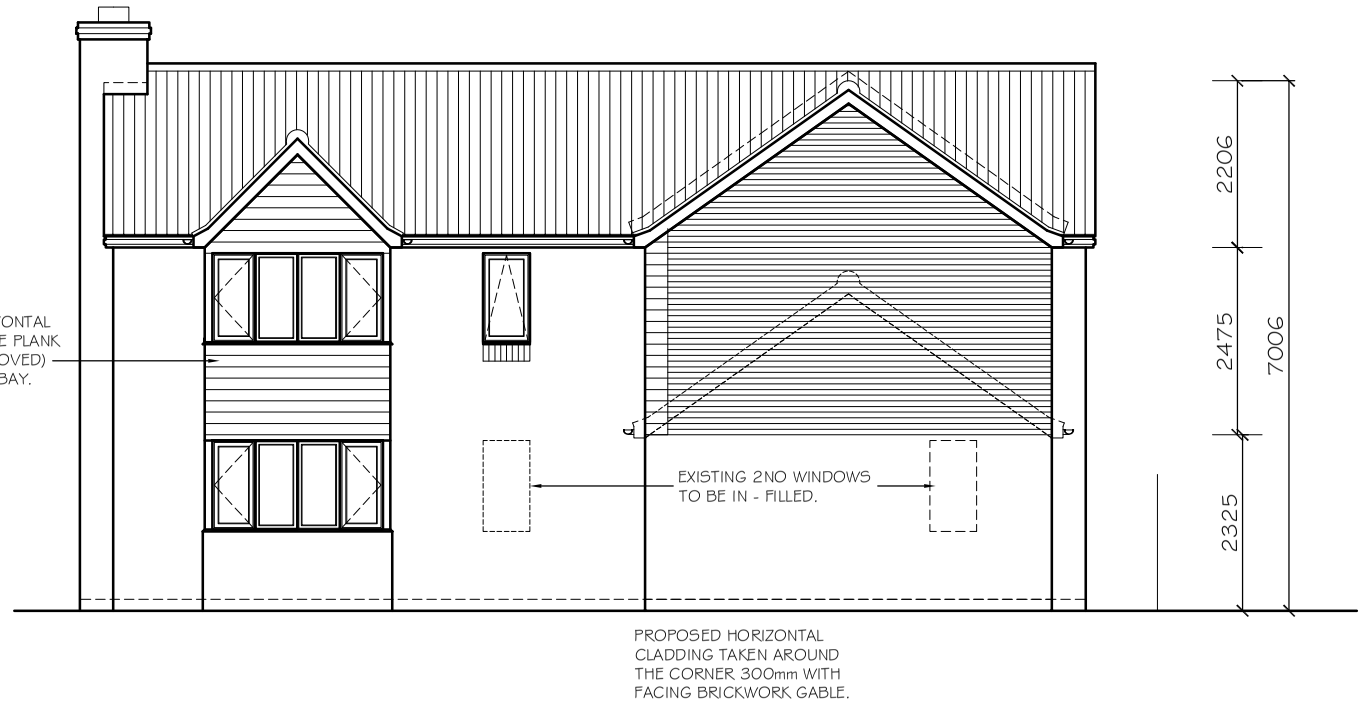

PROPOSED FRONT ELEVATION.

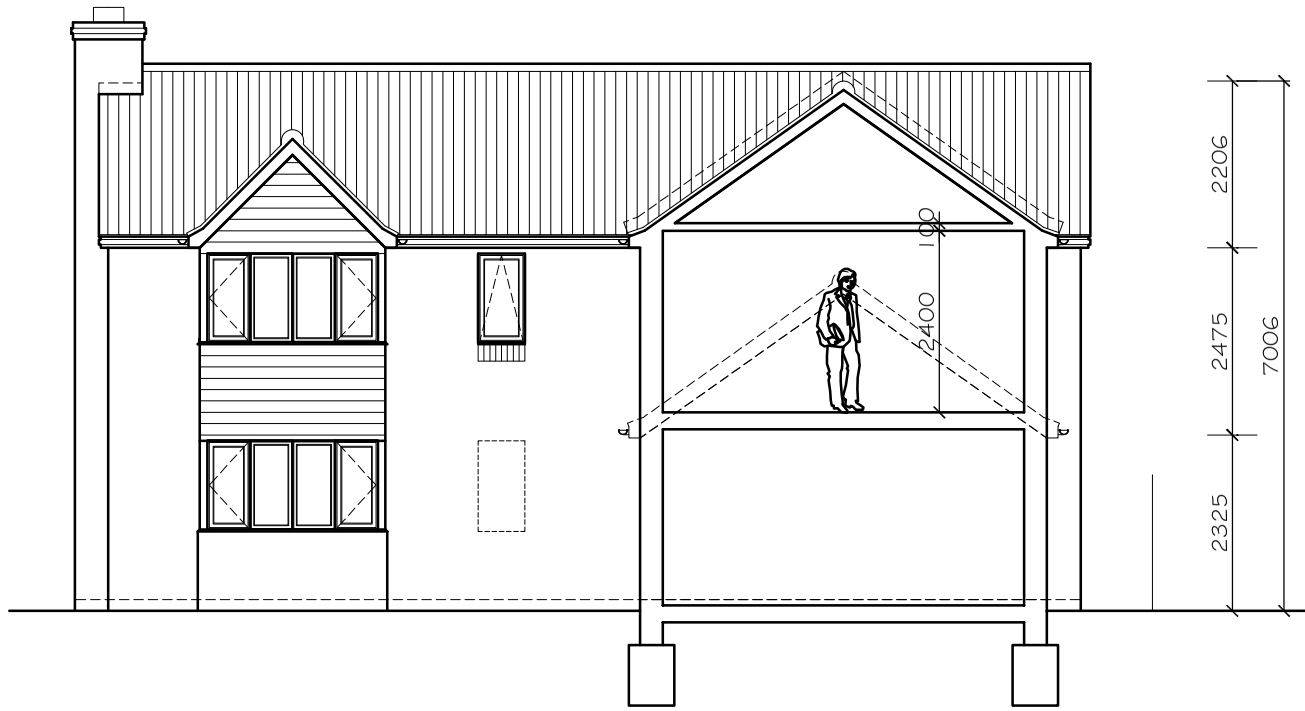

PROPOSED SECTION X-X.

PROPOSED MATERIALS;

EXTERNAL WALLS	- FACING BRICKWORK TO MATCH THE EXISTING + HARDIE PLANK CLADDING (DARK GREY).
ROOF COVERING	- EXISTING CONCRETE ROOF COVERING TO BE RE O USED.
EXT WINDOWS & DOORS	- ANTHRACITE ALUMINIUM.
RAINWATER GOODS	- BLACK UPVC RAINWATER GOODS.

MTArchitecture Ltd
DEPENDABLE ARCHITECTURAL SERVICES
7 Ream Close, Eynesbury, St Neots, Cambridgeshire PE192HE
www.mt-architectureltd.co.uk / info@mt-architectureltd.co.uk
01480 474708 / 07921504260

Scale: 1:100@A3	Drawing Title: PROPOSED ELEVATION'S SHEET 3.
Date: DECEMBER 2024	Project Title: 12 WELLINGTON CLOSE WARBOYS PE282RG.
Drawing no: 2024109/12	Revision: A