DISCLAIMER:


This drawing is the property of the applicant and is issued on the condition that it is not reproduced, disclosed or copied to any individual without written consent from the applicant.

No Dimensions are to be scaled from this drawing EXCEPT FOR PLANNING PURPOSES.


©COPYRIGHT MT ARCHITECTURE LTD

0m 5m 10m

1:100 Scale

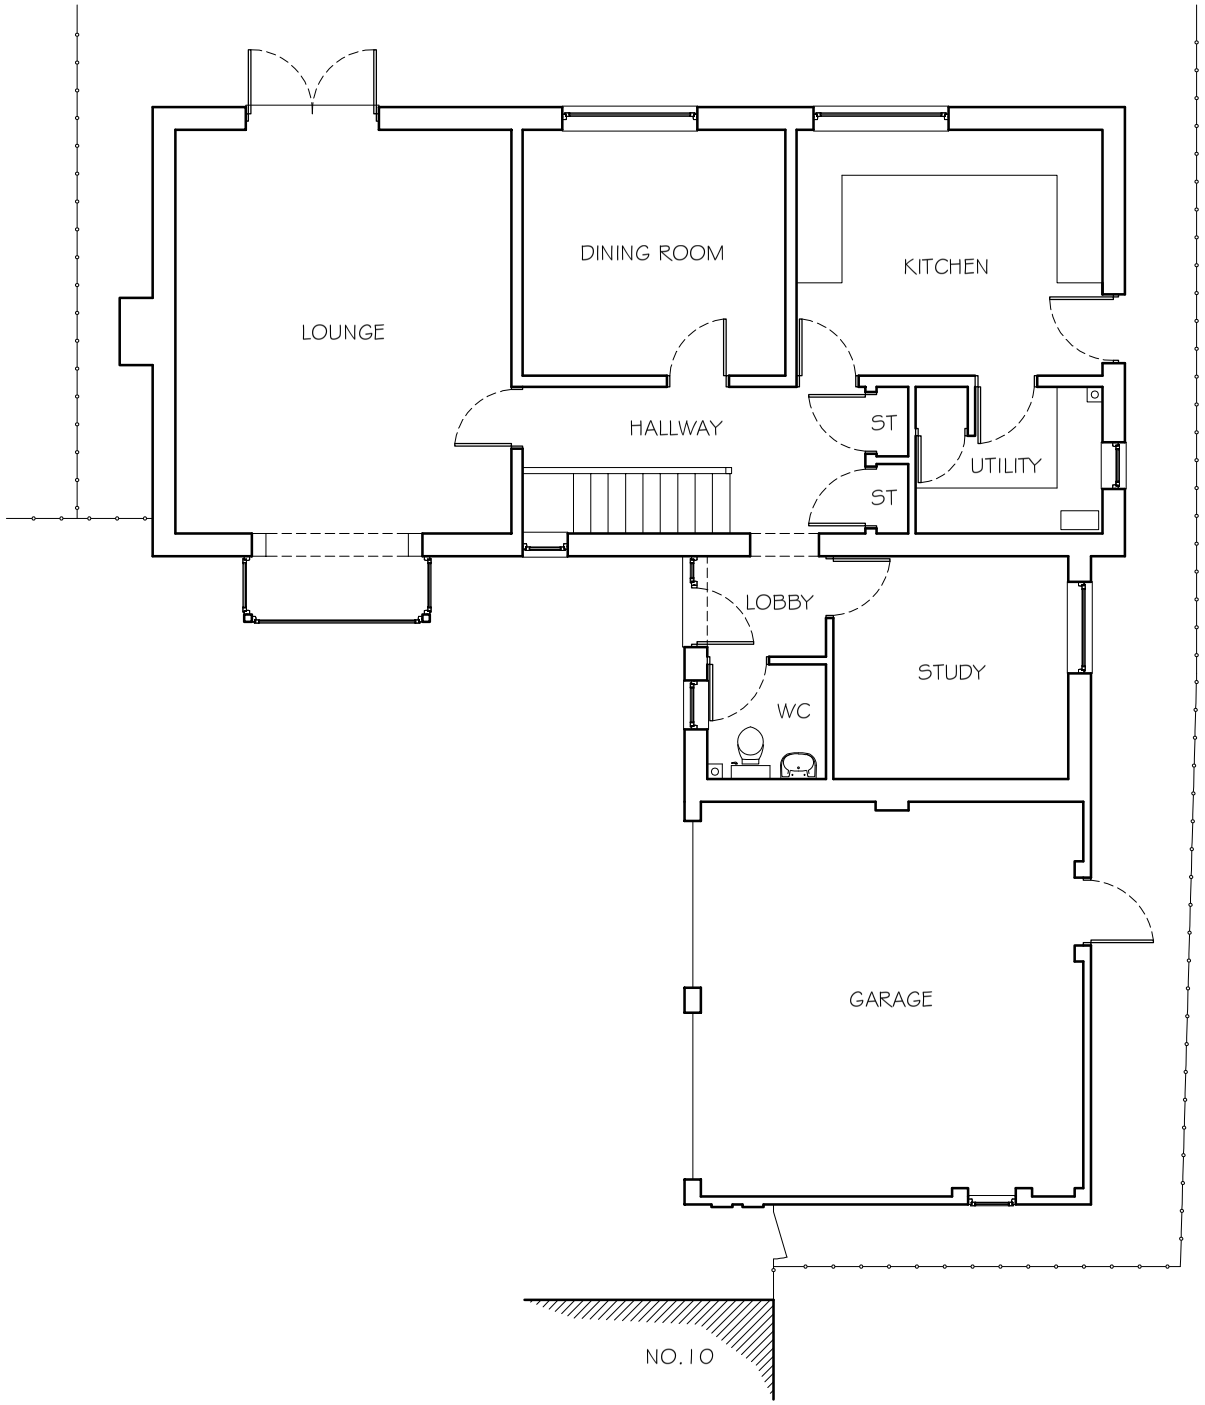

EXISTING GROUND FLOOR GA PLAN.

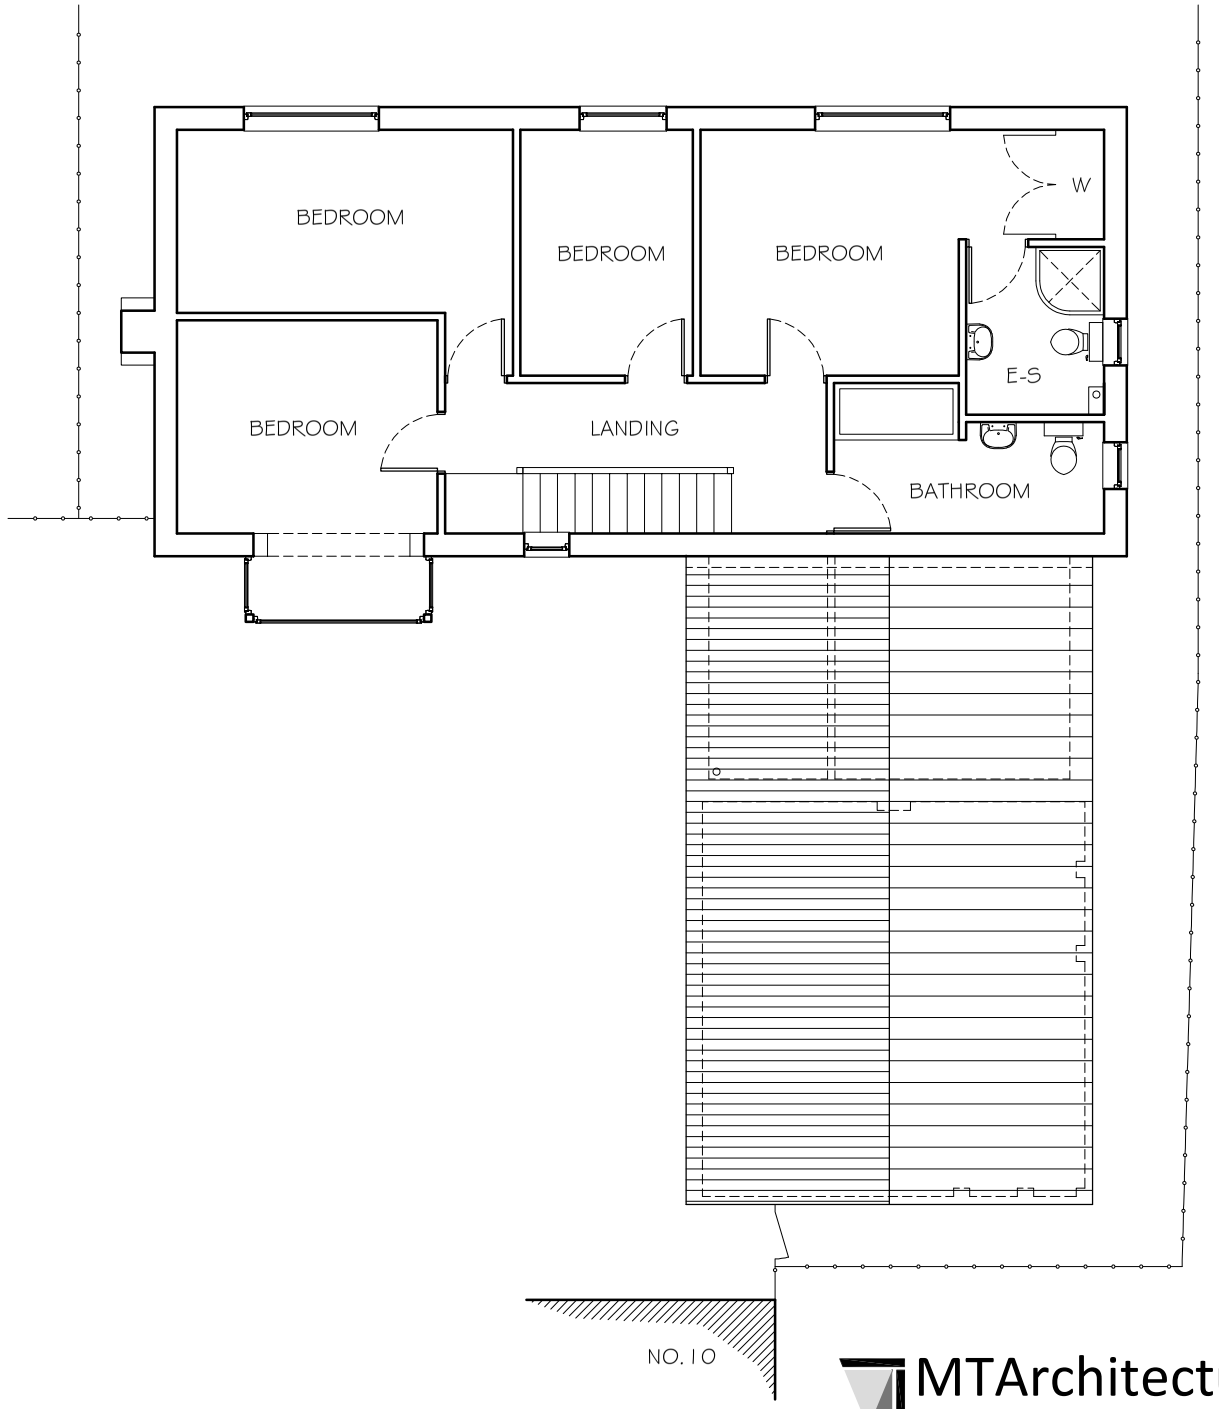

EXISTING FIRST FLOOR GA PLAN.

Issued for:

Rev:	Date:	Details:	Drawn:	Checked:

MTArchitecture Ltd
DEPENDABLE ARCHITECTURAL SERVICES
7 Ream Close, Eynesbury, St Neots, Cambridgeshire PE192HE
www.mt-architectureltd.co.uk / info@mt-architectureltd.co.uk
01480 474708 / 07921504260

Scale: 1:100@A3	Drawing Title: EXISTING GA PLAN'S.
Date: DECEMBER 2024	Project Title: 12 WELLINGTON CLOSE WARBOYS PE282RG.
Drawing no: 2024109/3	Revision: -