DISCLAIMER:

This drawing is the property of the applicant and is issued on the condition that it is not reproduced, disclosed or copied to any individual without written consent from the applicant.

No Dimensions are to be scaled from this drawing EXCEPT FOR PLANNING PURPOSES.

© COPYRIGHT MT ARCHITECTURE LTD

Issued for:

Rev:	Date:	Details:	Drawn:	Checked:


0m 20m

1:500 Scale



0m 50m 100m

1:1250 Scale

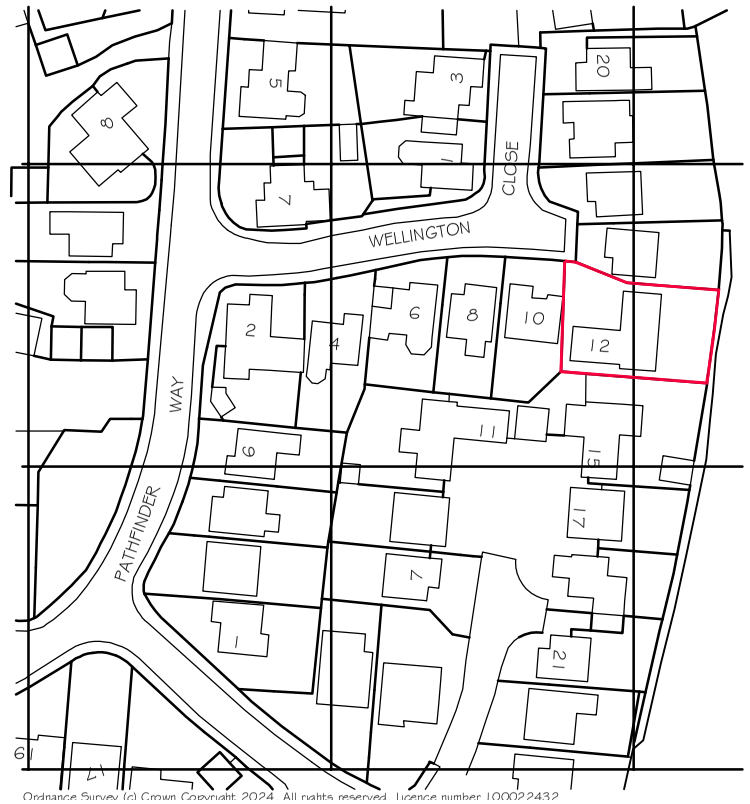

Ordnance Survey (c) Crown Copyright 2024. All rights reserved. Licence number 100022432

MTArchitecture Ltd
DEPENDABLE ARCHITECTURAL SERVICES
7 Ream Close, Eynesbury, St Neots, Cambridgeshire PE192HE
www.mt-architectureltd.co.uk / info@mt-architectureltd.co.uk
01480 474708 / 07921504260

Scale: 1:1250/500@A3	Drawing Title: SITE LOCATION PLAN.
Date: DECEMBER 2024	Project Title: 12 WELLINGTON CLOSE WARBOYS PE282RG.
Drawing no: 2024109/1	Revision: -