

Rev	Date	Description	By
A	22/10/26	Updated to suit planning comments	LWA

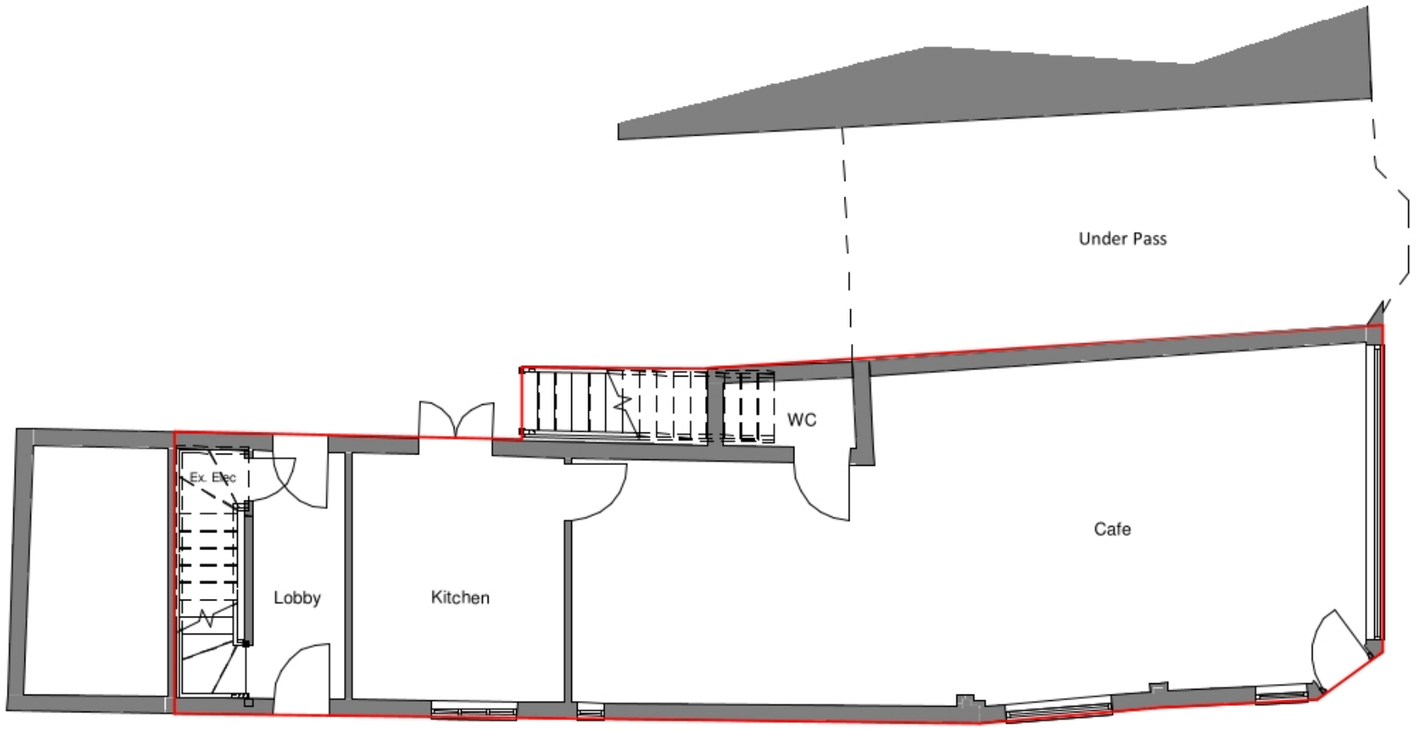

Existing Ground Floor Plan
1 : 100

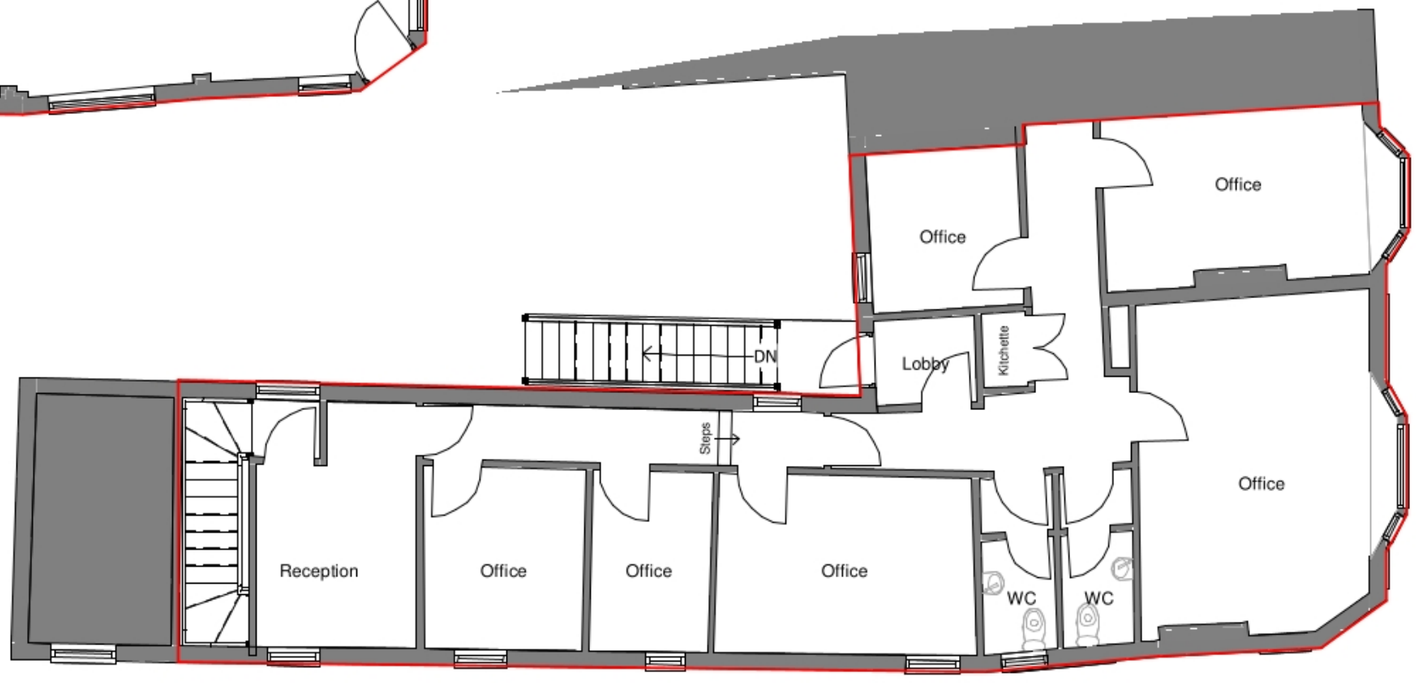

Existing First Floor Plan
1 : 100

1:100 0 1 2 3 4 5m

ALL DIMENSIONS & CONDITIONS ARE TO BE CHECKED ON SITE PRIOR TO PREPARING DRAWINGS OR COMMENCING ANY WORK

Do not scale from this drawing. Use figured dimensions only. All dimensions to be verified on site. Any discrepancies must be reported to the architect prior to proceeding. This drawing is to be read in conjunction with all relevant consultants' and specialists' information.
Performance specifications are provided in accordance with building regulation where possible; final product selection, suitability, and installation remain the responsibility of the contractor/client. The architect accepts no liability for manufacturer data or product substitutions.
This drawing is not to be used for construction unless marked "For Construction".
© Figment Architecture Ltd – All rights reserved.

EXISTING

Client
Mr & Mrs Evans

Drawn	Checked	Date
LWA	NTA	Jan 26

CIAT CHARTERED PRACTICE
Figment Architecture Ltd
info@figment-architecture.co.uk
www.figment-architecture.co.uk

Drawing No.	2026-02	SUR-100	A	Scale @ A3 1 : 100
Project	40 High Street St Neots, PE19 1JA			
Drawing Title	Existing Ground & First Floor Plan			

FIGMENT ARCHITECTURE
FROM IMAGINATION TO REALITY