General Notes
1. All dimensions are shown in 'mm' unless otherwise stated.
2. The contractor, sub-contractors and suppliers must verify all dimensions on site prior to the commencement of any work.
3. This drawing is to be read in conjunction with all relevant engineers and specialist sub-contractors drawings and specifications.
4. Any discrepancies are to be brought to the designers attention.



Front Elevation
Scale: 1:100

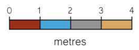



Side Elevation
Scale: 1:100

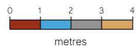

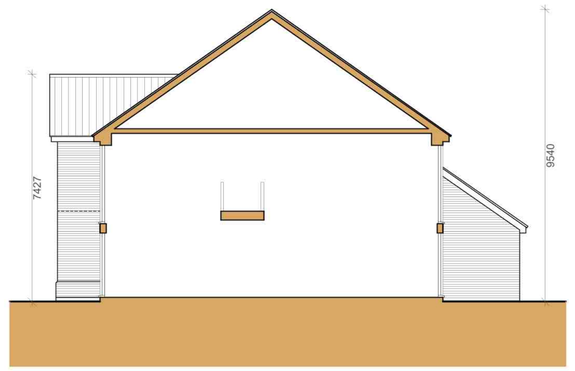

Part Side Elevation
Scale: 1:100

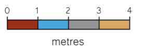



Rear Elevation
Scale: 1:100

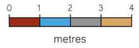



Side Elevation
Scale: 1:100

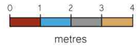

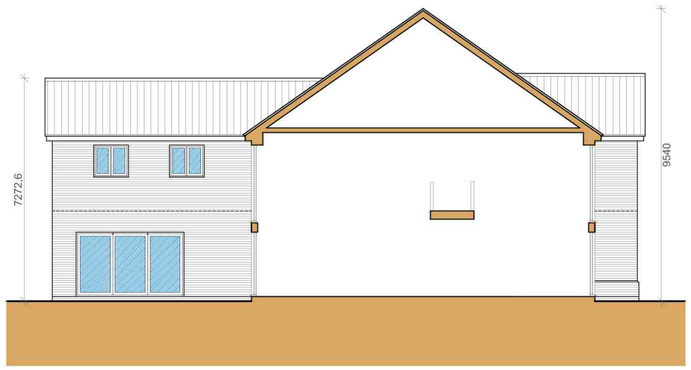

Part Side Elevation
Scale: 1:100

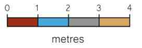



Front Elevation
Scale: 1:100

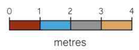

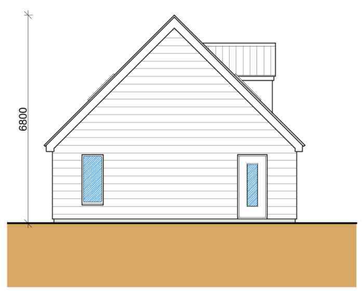

Side Elevation
Scale: 1:100

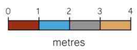

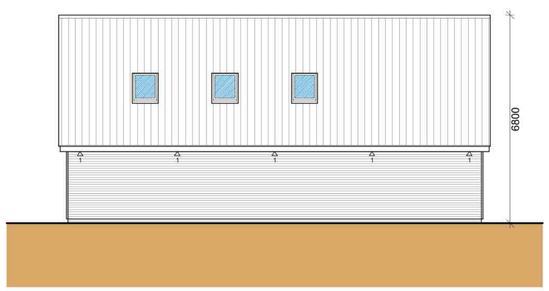

Rear Elevation
Scale: 1:100

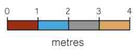

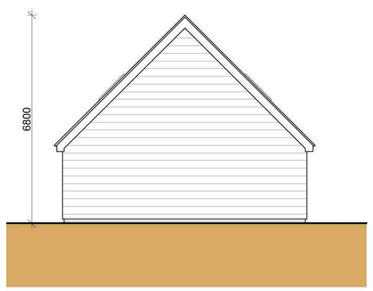

Side Elevation
Scale: 1:100

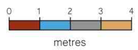

ELEVATION KEY



Indicates natural slate First Slate by Haddon

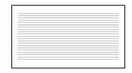

Indicates brickwork to be Vandersanden Cottage Mixture



Indicates timber cladding - colour black

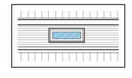

Indicates Grey UPVC windows

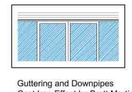

Indicates Grey Aluminium

Guttering and Downpipes
Cast Iron Effect by Brett Martin - Black

EXTERNAL LIGHTING
1, Spot lights in soffit
2, Directional downlight directed at patio
3, Up and downlight

Specification - Lights to be warm white LED (<2700k) with glass front (not plastic).
Timeclock provided to limit time on overnight.

Revisions

A	June 2025	External lighting added

Status
PLANNING

SWANN EDWARDS
ARCHITECTURE
Swann Edwards Architecture Limited, Black Barn, Fen Road, Guyhirn, Wisbech, Cambs. PE13 4AA
t: 01945 450694 e info@swannedwards.co.uk w www.swannedwards.co.uk

Job Title
Proposed New 4 Bed Dwelling at Land West of November Cottage, Green End Great Stukeley

Drawing Title
Planning Drawing Elevations

Date: FEB 2025	Drawn by: IG
	Checked by: RS
Job No.: SE-2221	Sheet Size: A1
Dwg No.: P2000	Revision

Swann Edwards Architecture Limited ©