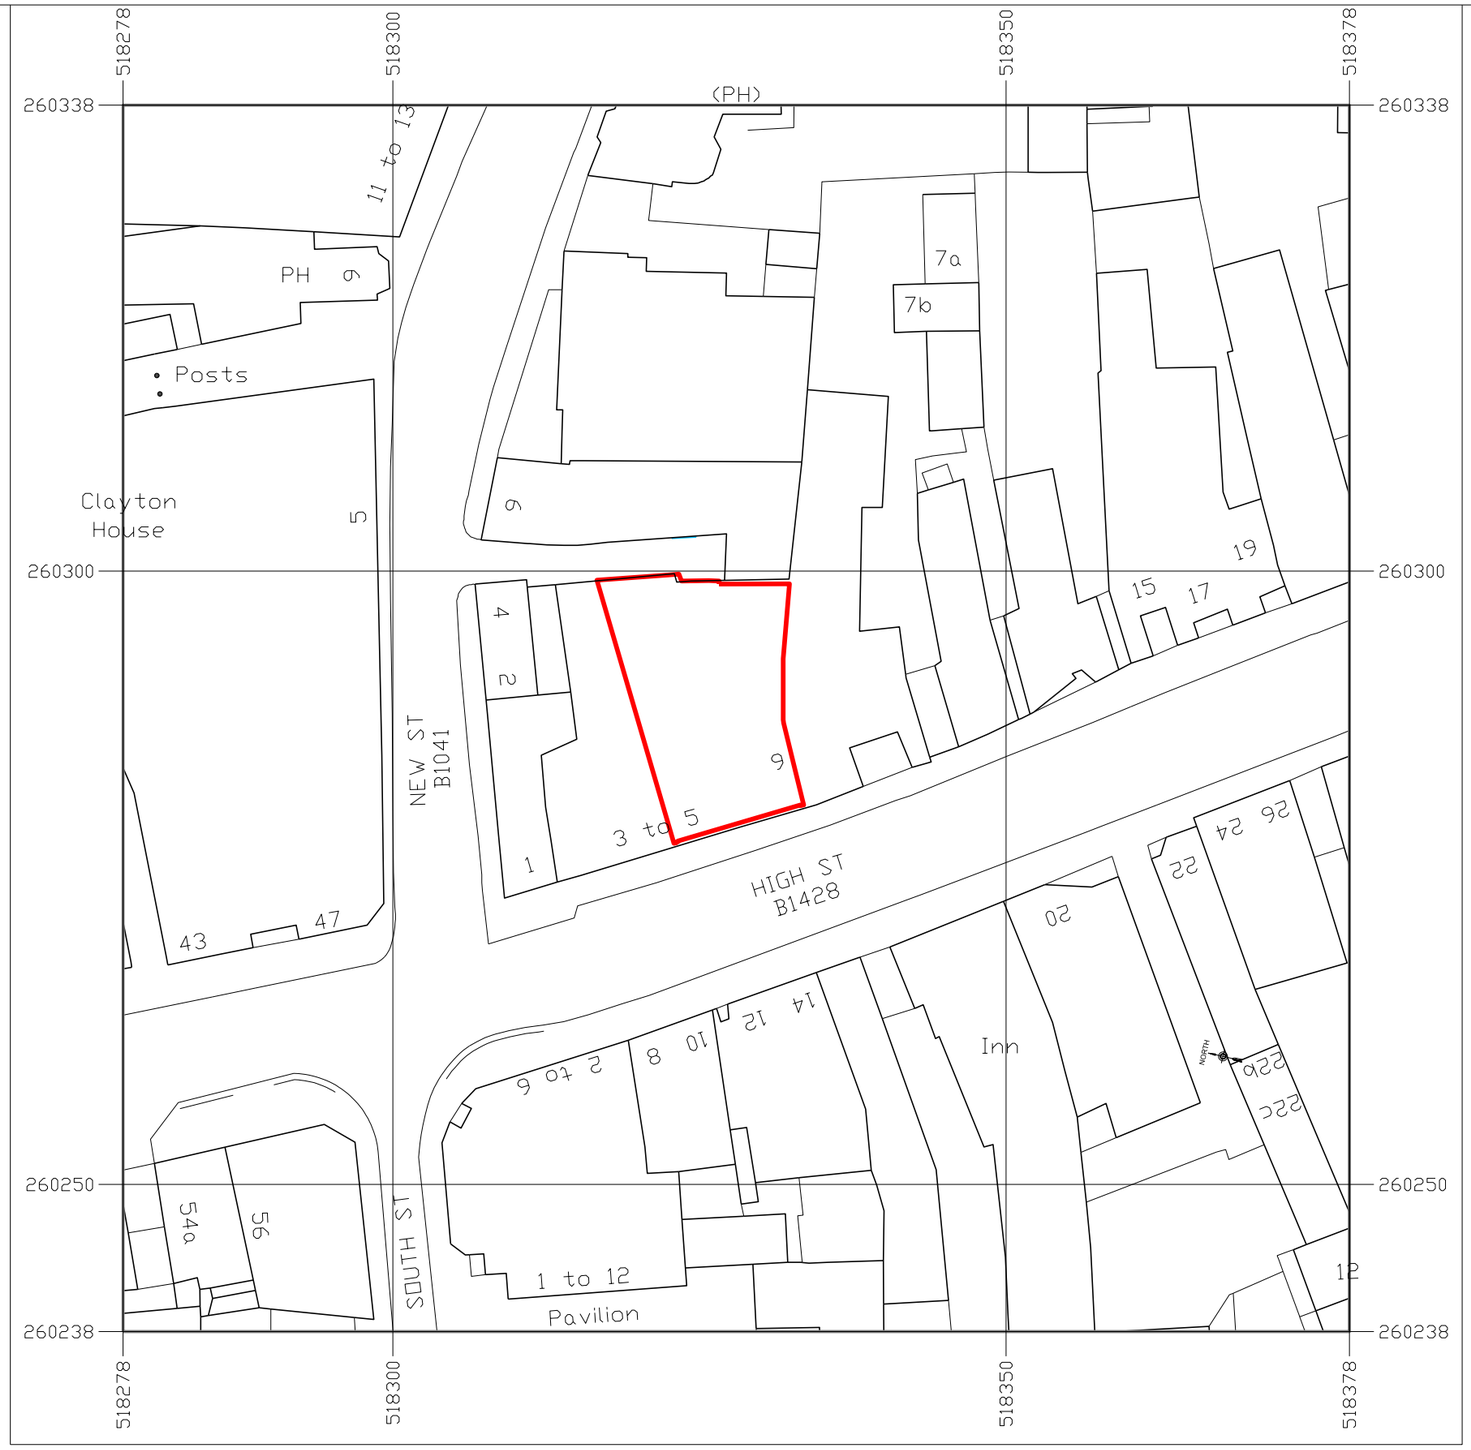


Serial Number: 342262

©Crown copyright and database right 2026
OS AC0000848283

0 10 20 30 40 50
metres

NORTH

Rev	Date	Reason
	20.10.26	Planning Application

NOTES

OUTLINE OF APPLICATION SITE

PROJECT	5 - 7 HIGH ST, ST. NEOTS PE19 1DE
CLIENT	STEKI INVESTMENTS LIMITED
DRAWING TITLE	BLOCK PLAN
SCALE	1:250@A1 1:500@A3
JOB NO	GYA 2146
DRAWN BY	GY
DRAWING NO	P00
REVISION	-
DATE	20.10.26
STATUS	PLANNING

©GORDON YOUNG ARCHITECTS t: +44 (0)203 1376068 www.gordonyoungarchitects.com

All dimensions must be checked on site and not scaled from this drawing.

GORDON YOUNG ARCHITECTS