

0 1 2 3 4 5


Metres (Scale 1: 100)

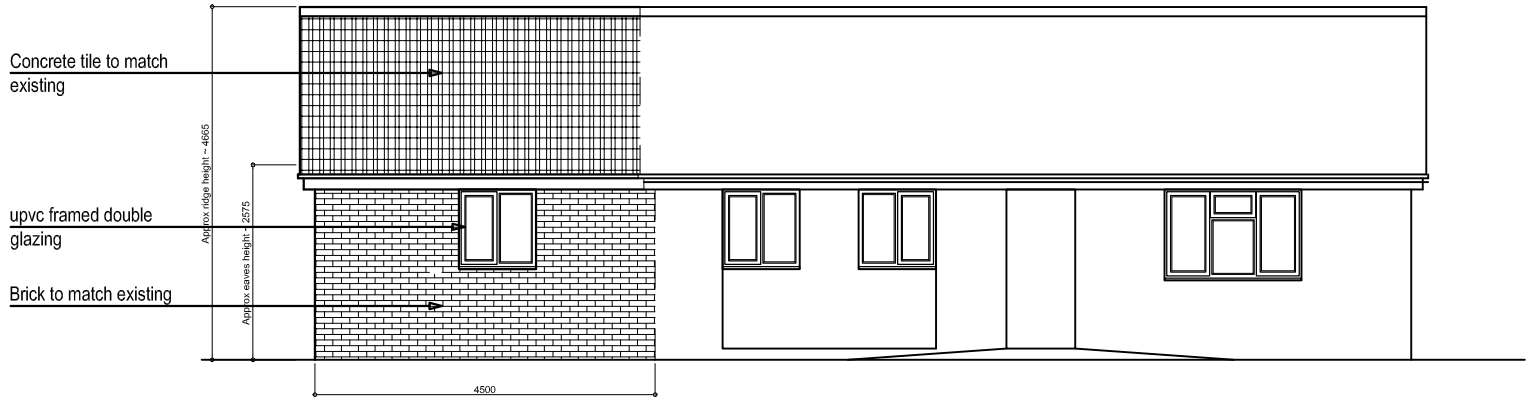


Front Elevation
West Elevation

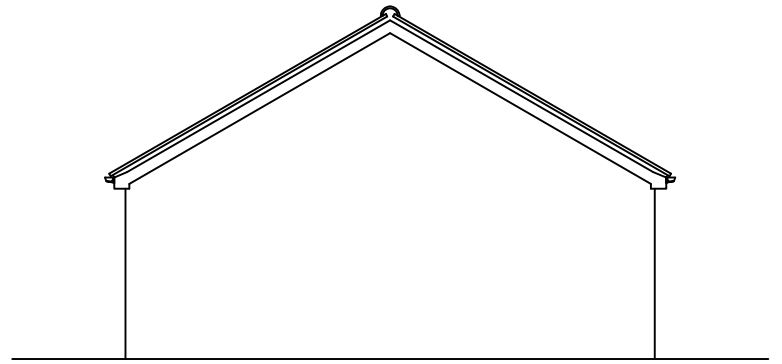


Side Elevation
South Elevation

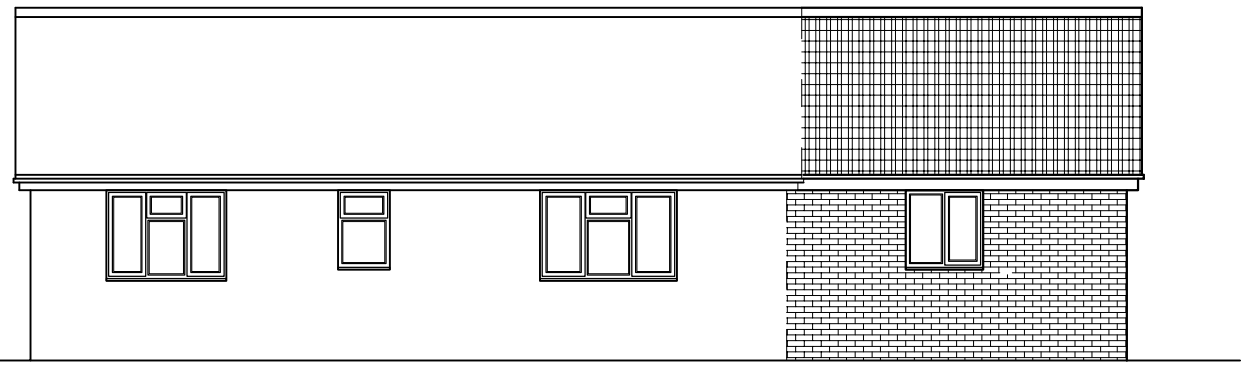

Rear Elevation
East Elevation

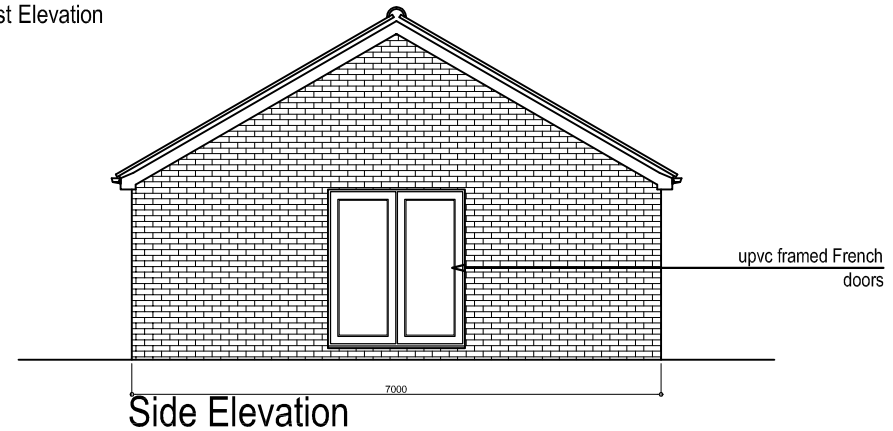

Side Elevation
North Elevation

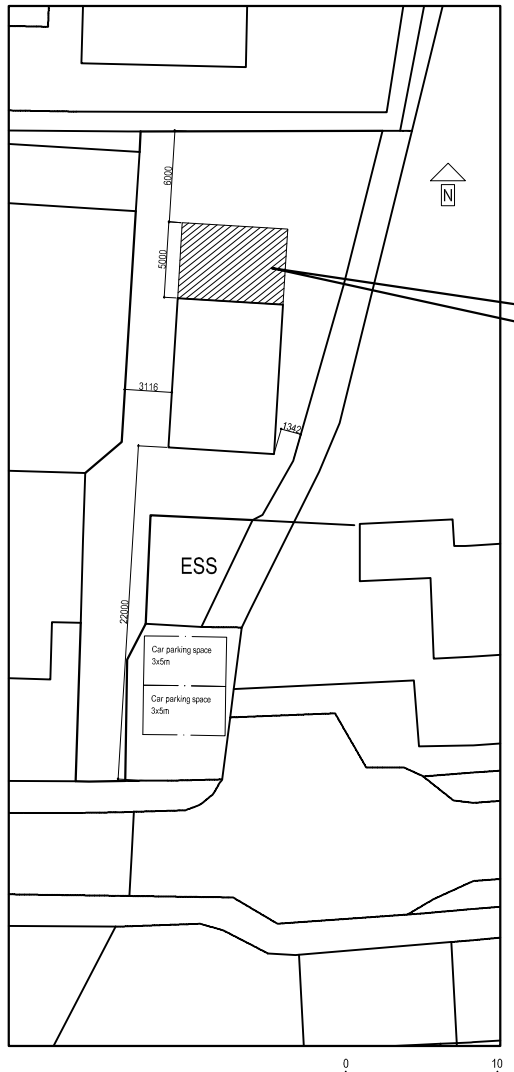

Site Plan
Scale 1: 500

The Proposal ~
Single storey extension

With the exception of planning application purposes ~ do not scale from this drawing for critical dimensions.
If in doubt - ASK

Jon Spencer
Technical Drawing Services
jstds@btopenworld.com
mobile: 07507 423785

15 Cheltenham Close
Rushden, Northants
NN10 0YN
01933 316 044

© Copyright - Jon Spencer Technical Drawing Limited 2003-2019. All rights reserved.

A3

Client:
24a Goldpits, Warboys,
Huntingdon, PE28 2TF.

Date:
18th December 2024

Scale (at A3):
1: 100 (elevations)
1: 599 (site plan)

Revision:
B

Title:
PROPOSED ~
Elevations & Site Plan

Drawing Number:
24/011/001
Sheet 2 of 3