Scale: 1:100

0m 1 2 3 4 5m 10m

Scale: 1:500

0m 5 10 15 20 25 50m


THIS DRAWING AND THE BUILDING WORKS DEPICTED ARE THE COPYRIGHT OF L BEVENS ASSOCIATES ARCHITECTS LTD AND MAY NOT BE REPRODUCED OR AMENDED EXCEPT BY WRITTEN PERMISSION. NO LIABILITY WILL BE ACCEPTED FOR AMENDMENTS MADE BY OTHER PERSONS. COPYRIGHT 2025 ©.

ALL MEASUREMENTS SHOULD BE CHECKED ON SITE AND ANY DISCREPANCIES SHOULD REPORTED TO THE ORIGINATOR.

ALL WORKS TO COMPLY WITH CURRENT CDM REGULATIONS AS APPROPRIATE. IT IS THE CLIENT'S RESPOSIBILITY TO FULLY COMPLY WITH THE CDM 2015 REGULATIONS INCLUDING APPOINTING A PRINCIPAL DESIGNER AND PRINCIPAL CONTRACTOR FOR PROJECTS WITH MORE THAN ONE CONTRACTOR ON SITE.

NO WORKS TO COMMENCE ON SITE UNTIL ALL APPROVALS ARE CONFIRMED IN WRITING. L BEVENS ASSOCIATES ARCHITECTS LTD ACCEPTS NO LIABILITY IF THIS IS BREACHED.


IT IS THE CONTRACTORS RESPONSIBILITY TO ACCURATELY LOCATE EXISTING SERVICES PRIOR TO WORKS COMMENCING.

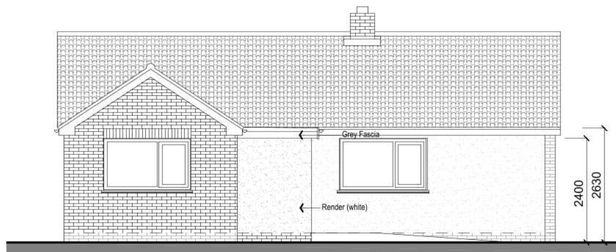


## Proposed Front Elevation





## Proposed Side Elevation

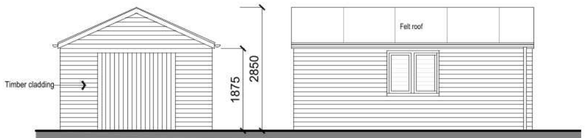


## Proposed Front

## Proposed Side

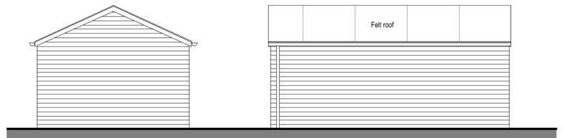



## Proposed Rear


## Proposed Side





## Proposed Rear Elevation

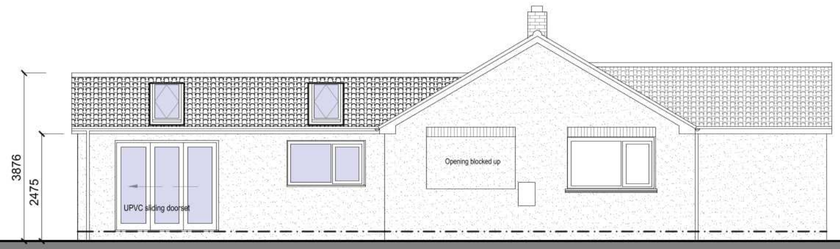



## Proposed Side Elevation

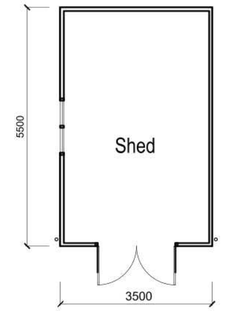

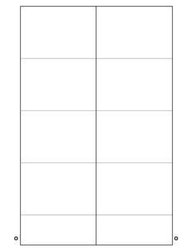



## Proposed Floor Plan


## Proposed Roof Plan

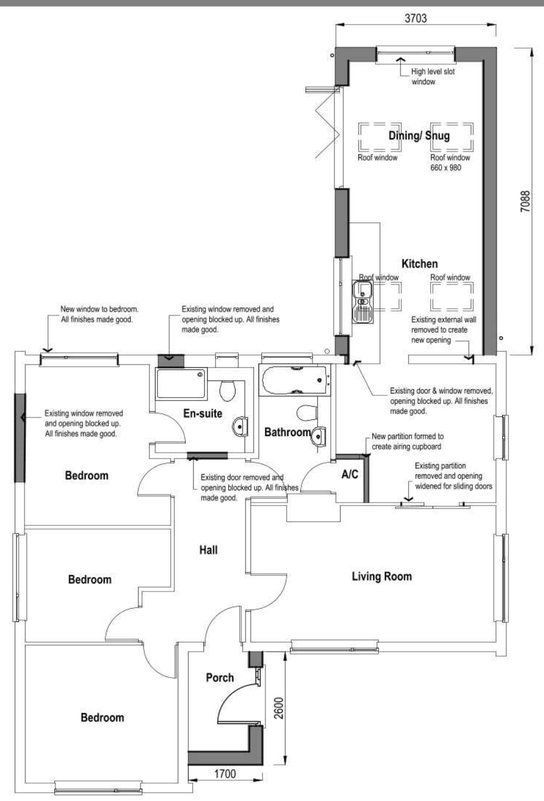



## Proposed Ground Floor Plan

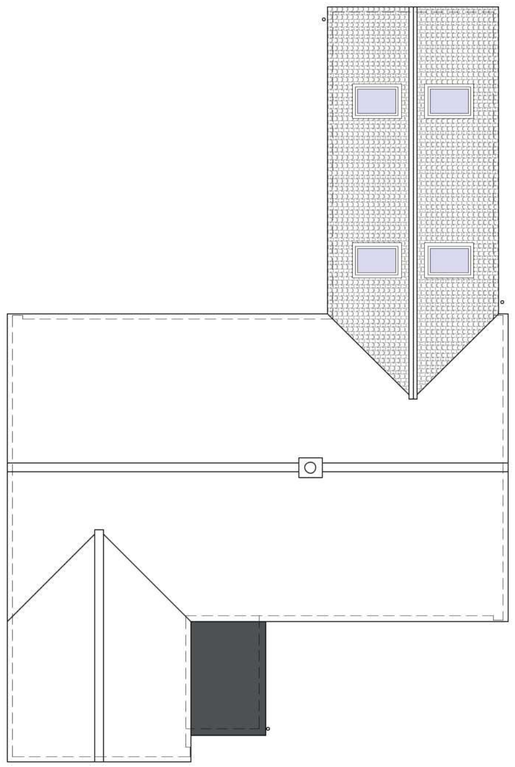

## Proposed Roof Plan

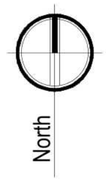

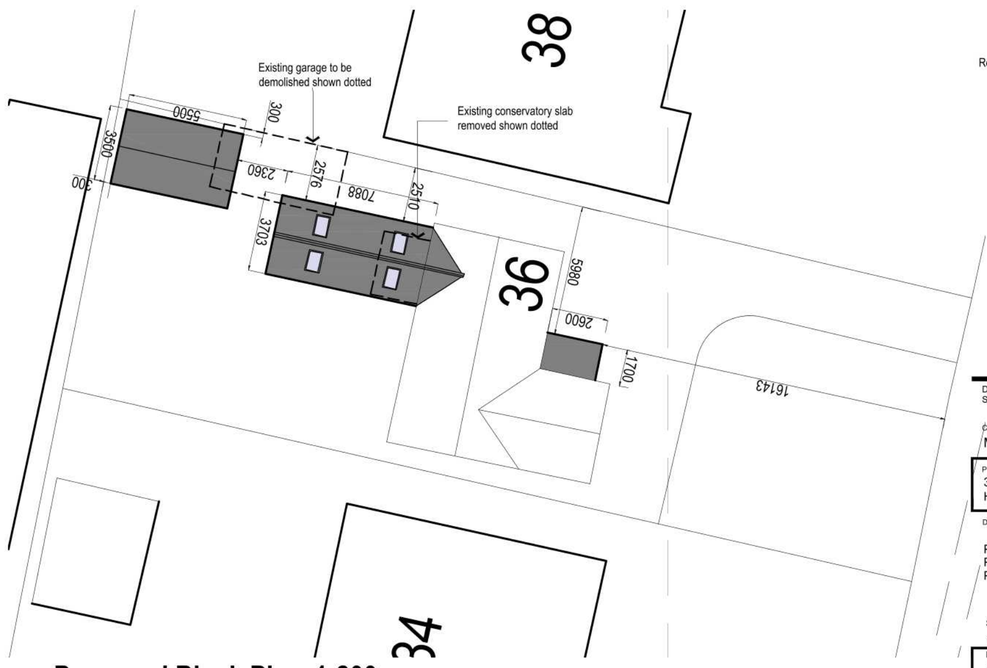
## Proposed Block Plan 1:200

Rev A Mar. 2025 Revised to suit client comments.

arb Architects Registration Board REG NO: 0654802

L Bevens Associates Architects Ltd
The Doghouse
10 Cricketers Way
Chatteris
Cambridgeshire
PE16 6UR
Tel: 01354 693969
Mob: 07739 562818
Email: enquiries@lbevens-associatesltd.co.uk
Web: www.lbevens-associatesltd.co.uk

L BEVENS Associates Ltd Architects

DRAWING STATUS: PRELIMINARY ☐ CONSTRUCTION ☐ PLANNING ■ FILE COPY ☐

CLIENT
Mrs E Camwell

PROJECT
36 Parkhall Road, Somersham,
Huntingdon, Cambridgeshire.

DRAWING TITLE

Proposed Floor Plan, Roof Plan & Elevations
Proposed Block Plan
Proposed Shed Plan, Roof Plan & Elevations

| SCALE | DATE | DRAWN | CHECKED |
|---|---|---|---|
| 1:100 & 1:50 @ A2 | March 2025 | LB | |

DRAWING NUMBER
CH25/LBA/684/HP-1-101

REVISION
A