

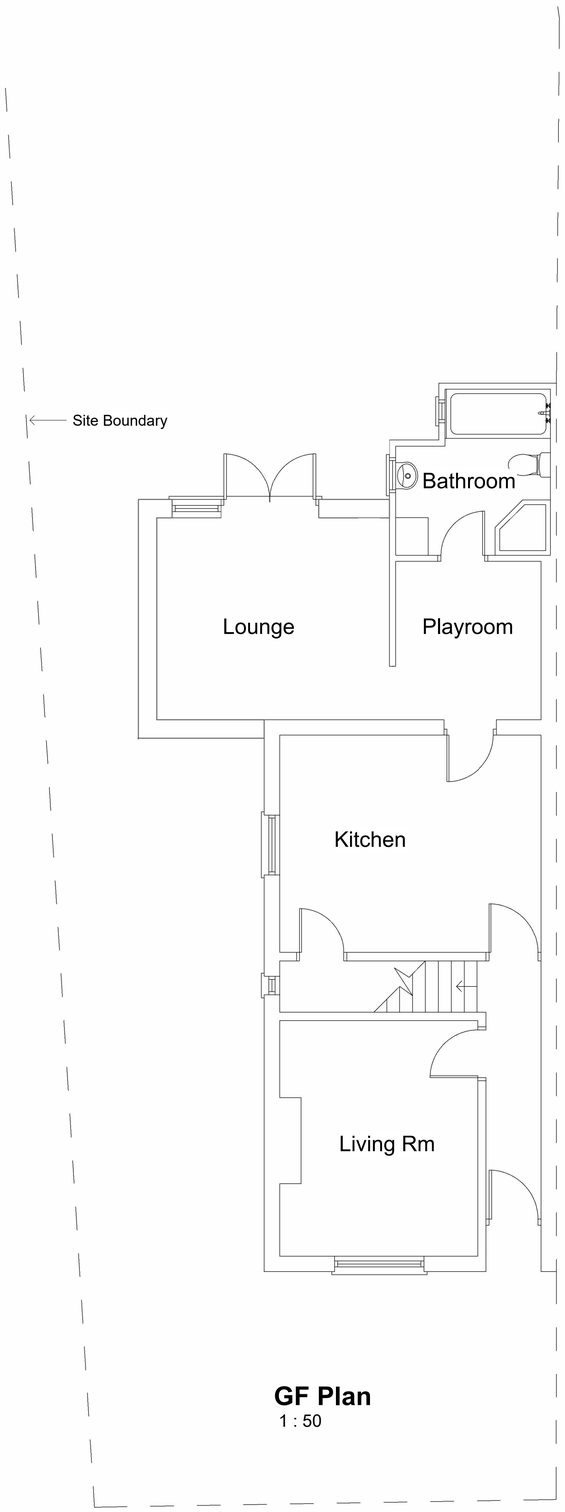



GF Plan
1 : 50

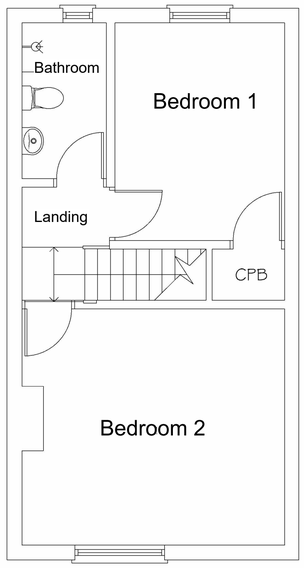

Existing FF Plan
1 : 50

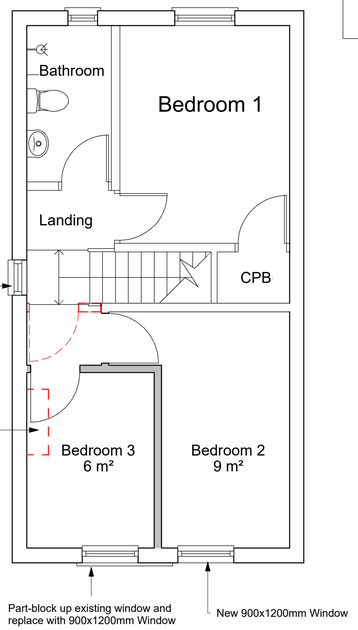


Proposed FF Plan
1 : 50

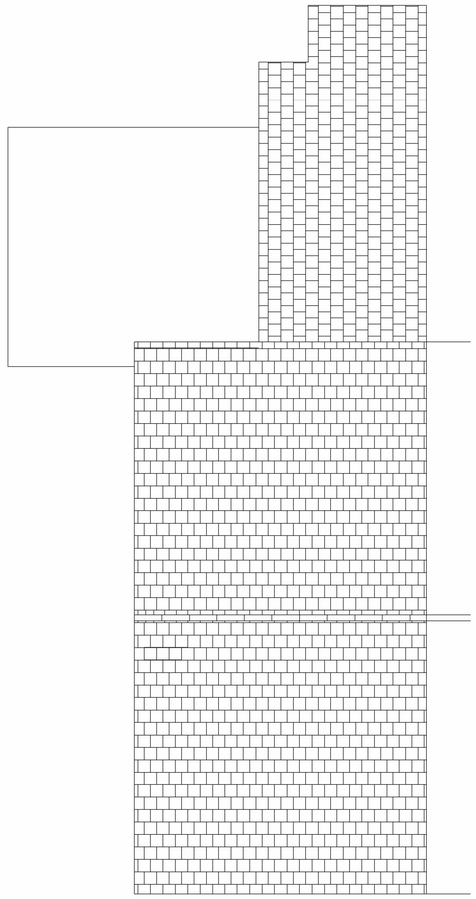


Roof Plan
1 : 50




Existing Rear Elevation
1:100

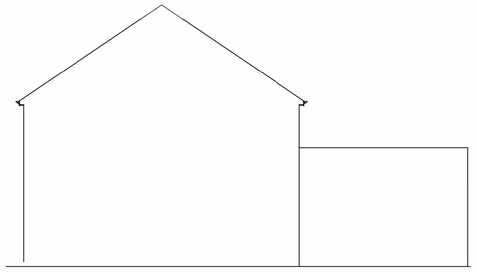


Existing Side Elevation
1:100

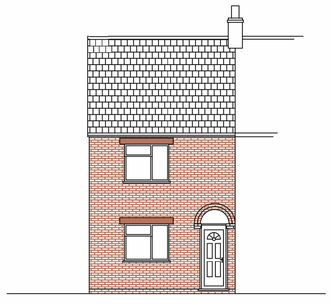


Existing Front Elevation
1:100

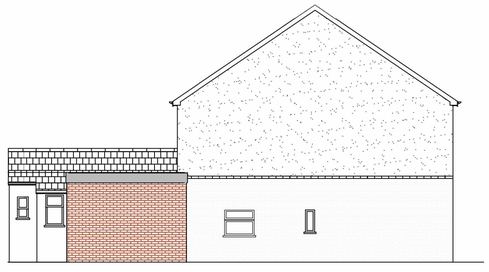


Existing Side Elevation
1:100

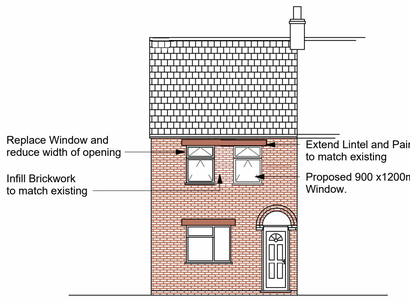

Proposed Front Elevation
1:100

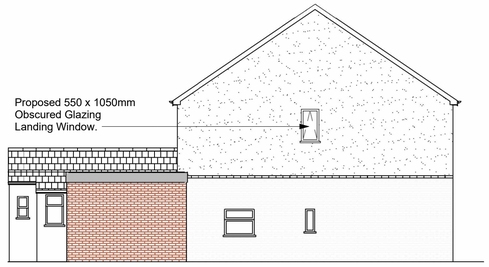

Proposed Side Elevation
1:100

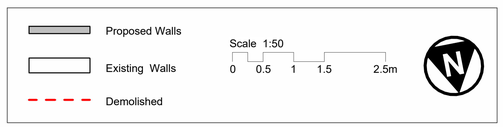

Scale 1:100
0 1 2 3 5m

Job
9 Princes Street, Ramsey

Drawing
Existing and Proposed Plans and Elevations

Scale
As indicated @A1

Revision

-PL01