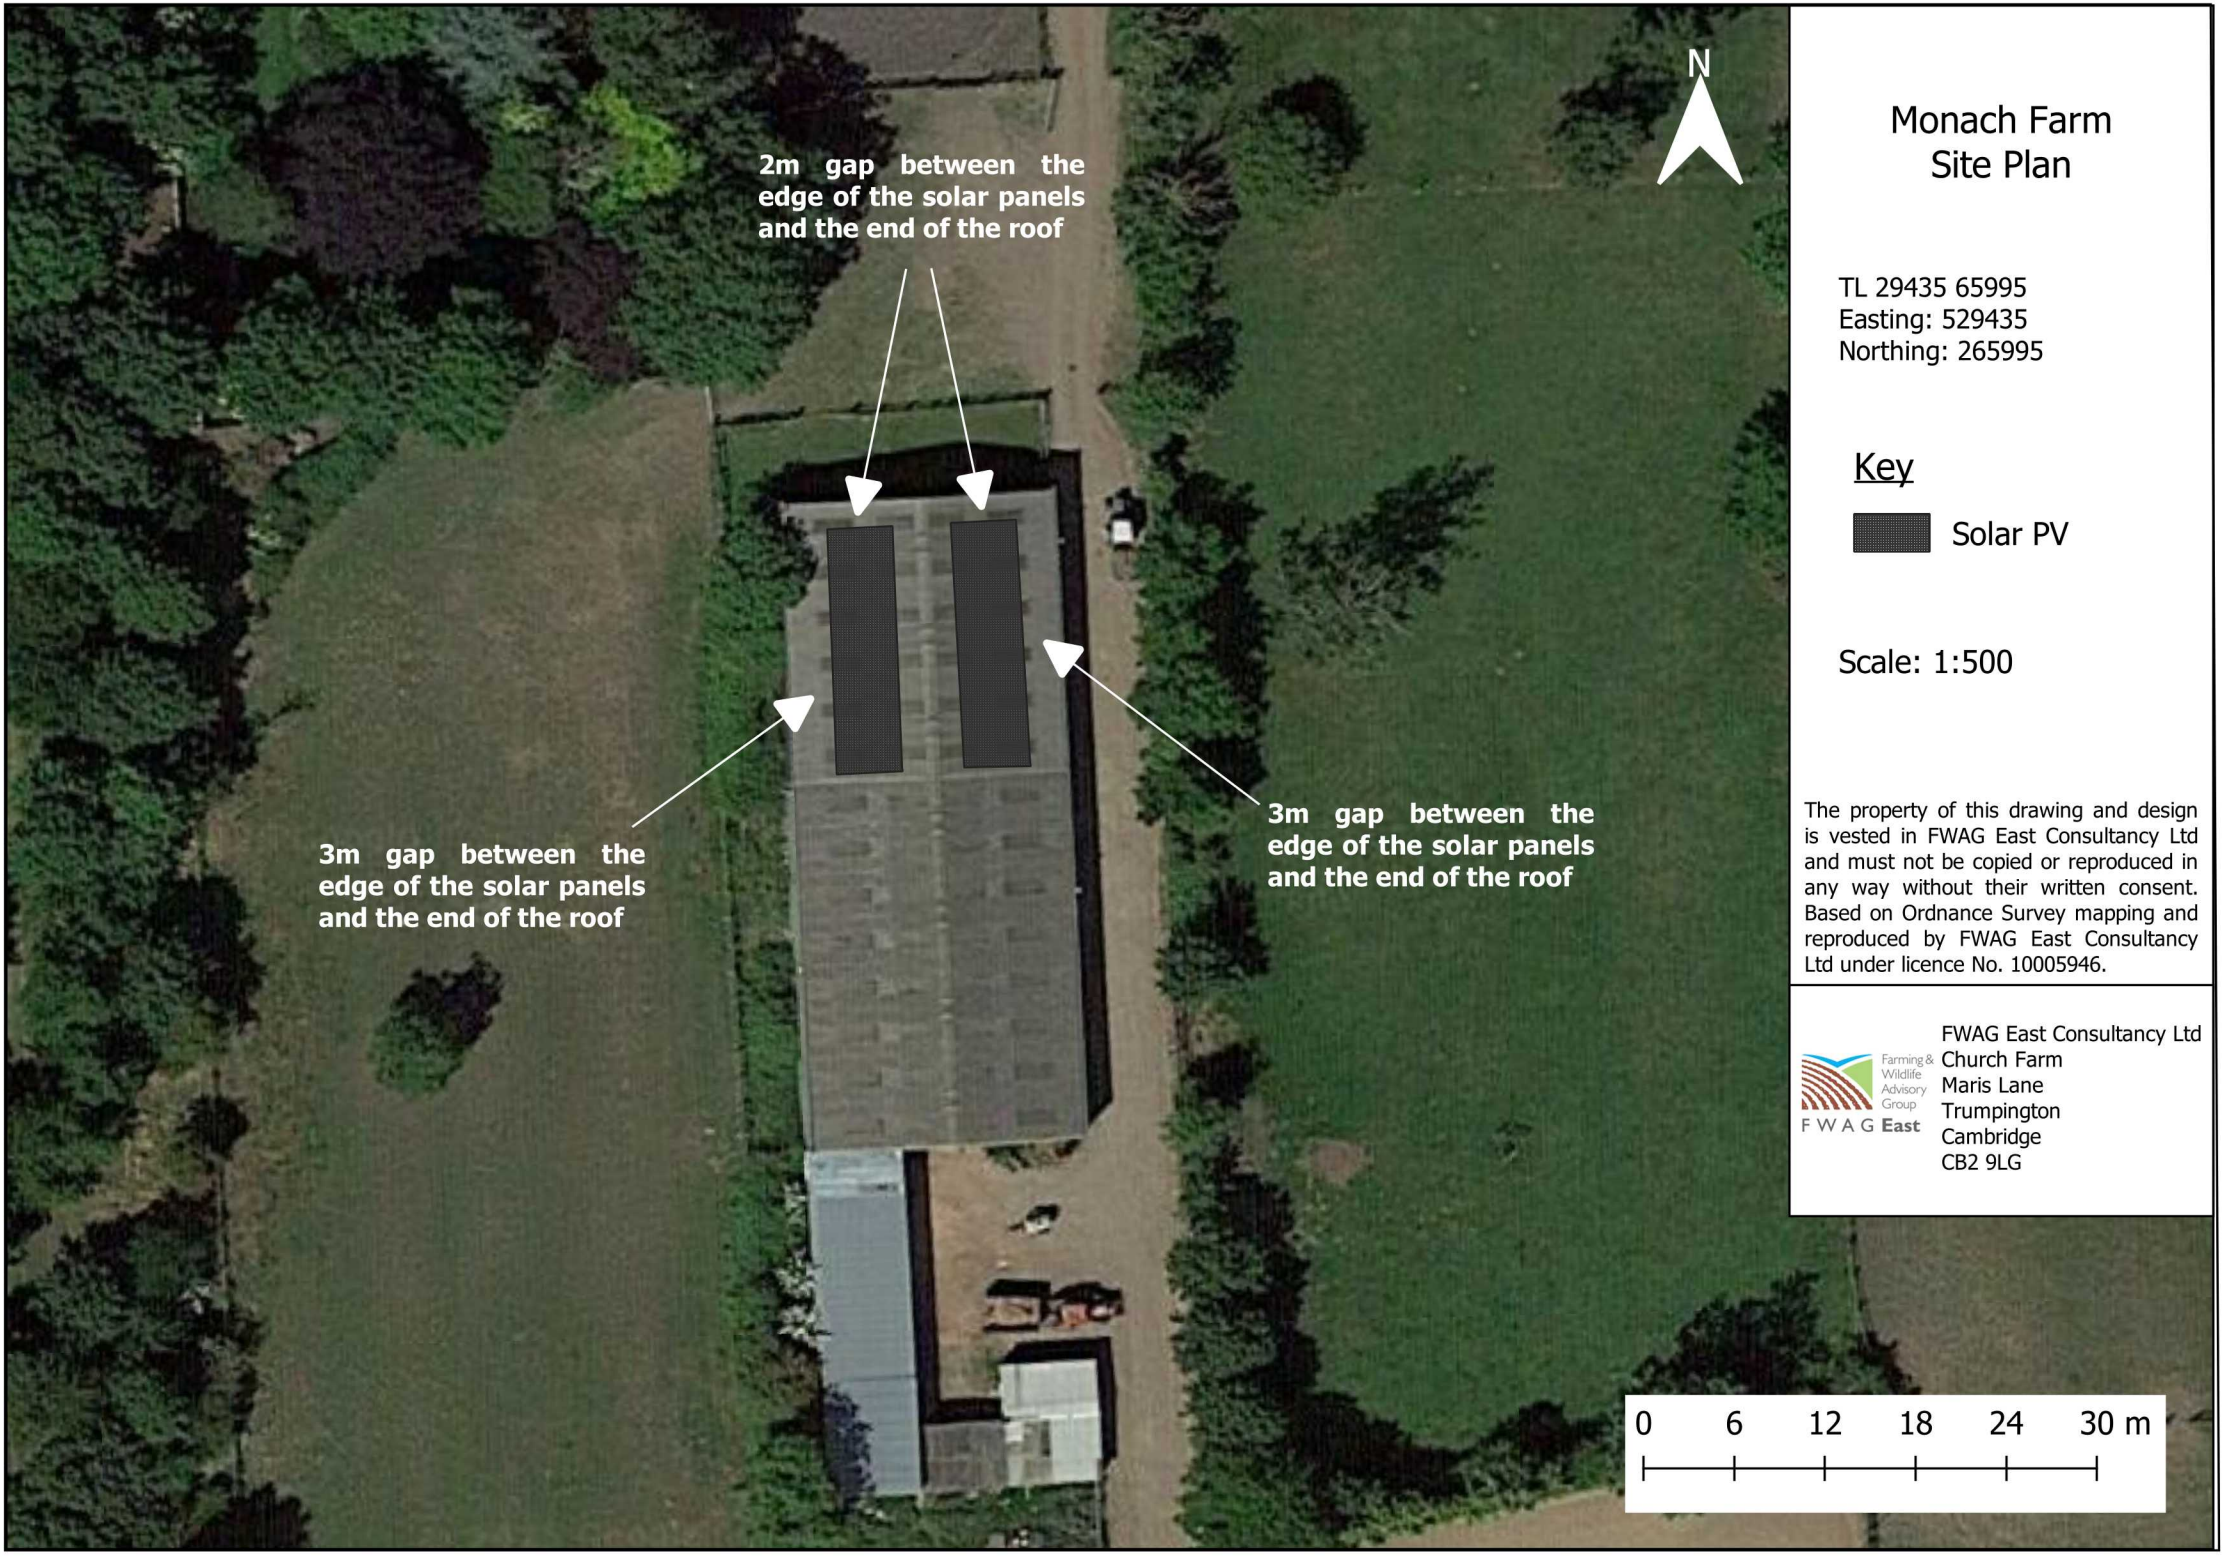

Monach Farm Site Plan

TL 29435 65995
Easting: 529435
Northing: 265995

Key

Solar PV

Scale: 1:500

The property of this drawing and design is vested in FWAG East Consultancy Ltd and must not be copied or reproduced in any way without their written consent. Based on Ordnance Survey mapping and reproduced by FWAG East Consultancy Ltd under licence No. 10005946.

FWAG East Consultancy Ltd
Church Farm
Maris Lane
Trumpington
Cambridge
CB2 9LG