DO NOT SCALE

GENERAL NOTES

Identified Services

Identified Buried Obstructions.

Identified Elevated Concentrations of Contaminants

Rev	Description	By	Ckd	Date

SHADBOLT ENVIRONMENTAL

Drawing Status: INFORMATION

Client: Urban & Civic

Project: Alconbury Weald KP3 Parcel C

Drawing Title: Contamination, Obstructions and Services

Drawing No: 2906 – 005 (C) Rev: –

Scale:	By:	Ckd:	Date:
1:1000 @ A2	IM	MJT	Dec '22

18 Bewick Road, Gateshead, NE8 4DP T (0) 191 478 • www.shadboltgroup.net

Copyright ©2018 'Shadbolt Consulting/Shadbolt Environmental' is a trading name of 'Shadbolt Consulting Ltd'Use of drawings is deemed as acceptance of our T&C's available on our website.

DO NOT SCALE

GENERAL NOTES

Identified Services

Identified Buried Obstructions.

Identified Elevated Concentrations of Contaminants

Rev	Description	By	Ckd	Date

SHADBOLT ENVIRONMENTAL

Drawing Status: INFORMATION

Client: Urban & Civic

Project: Alconbury Weald KP3 Parcel B

Drawing Title: Contamination, Obstructions and Services

Drawing No: 2906 – 005 (B) Rev: –

Scale:	By:	Ckd:	Date:
1:1000 @ A2	IM	MJT	Dec '22

18 Bewick Road, Gateshead, NE8 4DP T (0) 191 478 · www.shadboltgroup.net

Copyright ©2018 'Shadbolt Consulting/Shadbolt Environmental' is a trading name of 'Shadbolt Consulting Ltd'Use of drawings is deemed as acceptance of our T&C's available on our website.

DO NOT SCALE

GENERAL NOTES

Identified Services

Identified Buried Obstructions.

Identified Elevated Concentrations of Contaminants

Rev	Description	By	Ckd	Date

SHADBOLT ENVIRONMENTAL

Drawing Status: INFORMATION

Client: Urban & Civic

Project: Alconbury Weald KP3 Parcel A


Drawing Title: Contamination, Obstructions and Services

Drawing No: 2906 – 005 (A) Rev: –

Scale:	By:	Ckd:	Date:
1:1000 @ A2	IM	MJT	Dec '22

18 Bewick Road, Gateshead, NE8 4DP · T (0) 191 478 · www.shadboltgroup.net

Copyright ©2018 'Shadbolt Consulting/Shadbolt Environmental' is a trading name of 'Shadbolt Consulting Ltd'Use of drawings is deemed as acceptance of our T&C's available on our website.

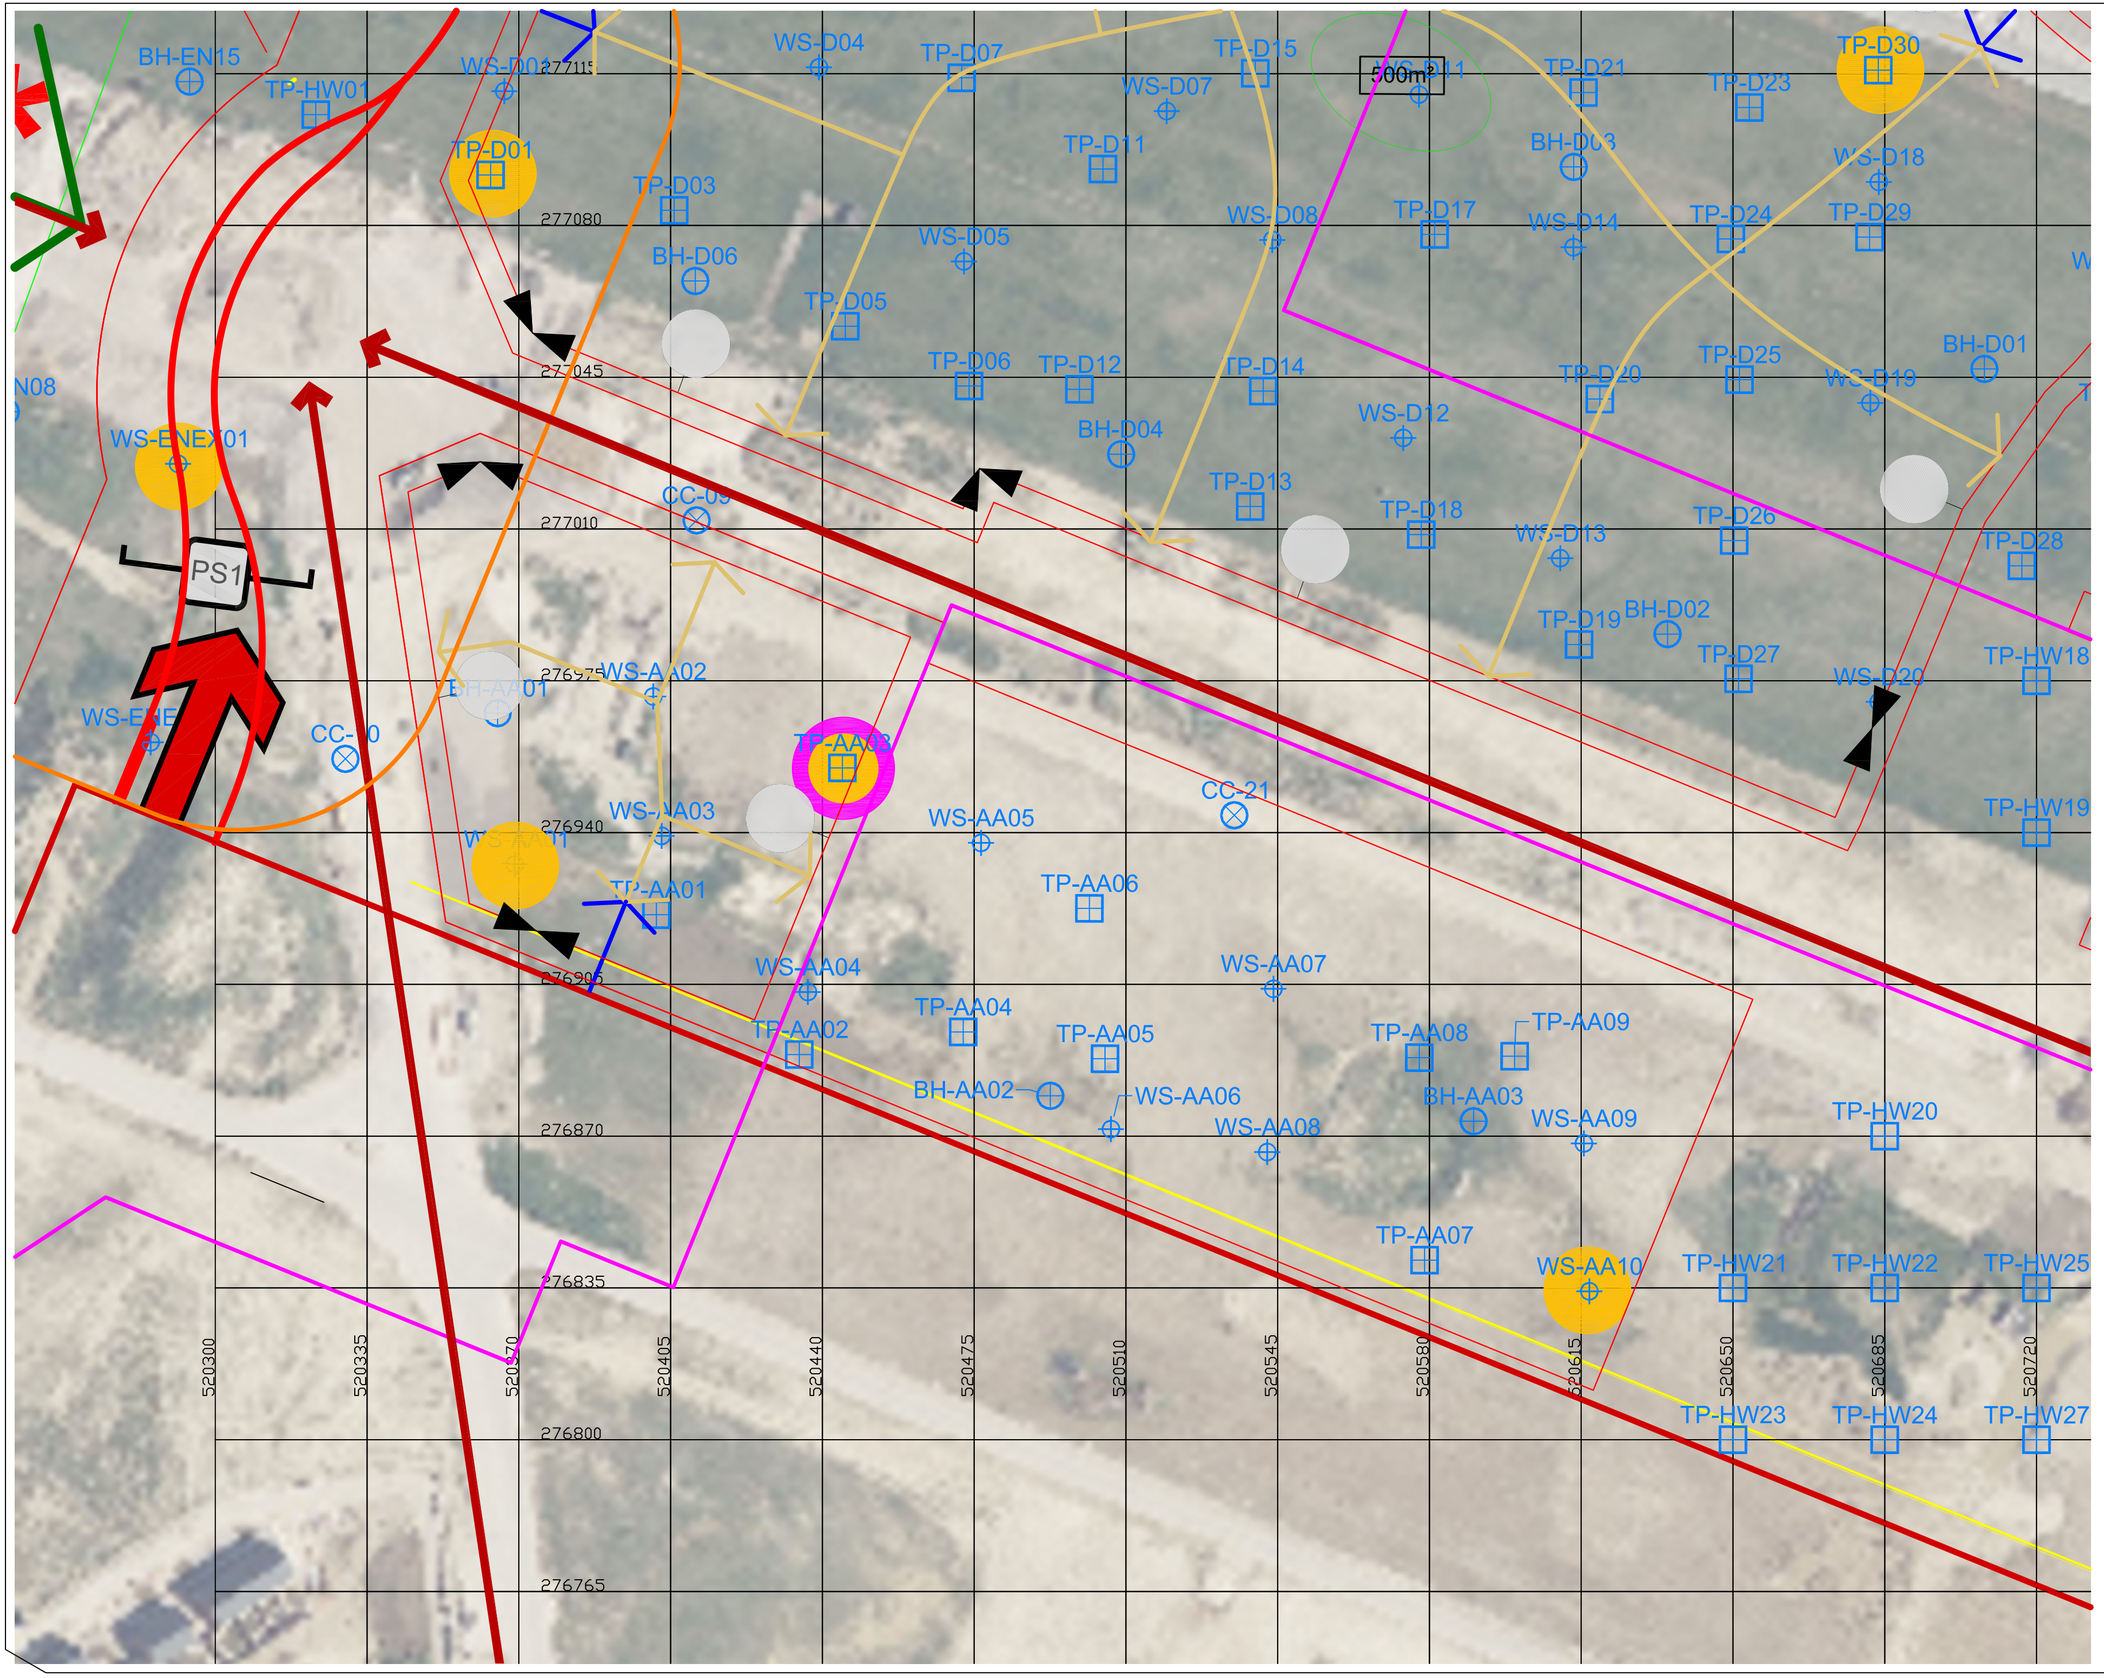

DO NOT SCALE

GENERAL NOTES

Identified Services

Identified Buried Obstructions.

Identified Elevated Concentrations of Contaminants

Rev	Description	By	Ckd	Date

SHADBOLT ENVIRONMENTAL

Drawing Status: INFORMATION

Client: Urban & Civic

Project: Alconbury Weald KP3 Parcel AA


Drawing Title: Contamination, Obstructions and Services

Drawing No: 2906 – 005(AA) Rev: –

Scale: 1:1000 @ A2 By: IM Ckd: MJT Date: Dec '22

18 Bewick Road, Gateshead, NE8 4DP T (0) 191 478 • www.shadboltgroup.net

Copyright ©2018 'Shadbolt Consulting/Shadbolt Environmental' is a trading name of 'Shadbolt Consulting Ltd'Use of drawings is deemed as acceptance of our T&C's available on our website.

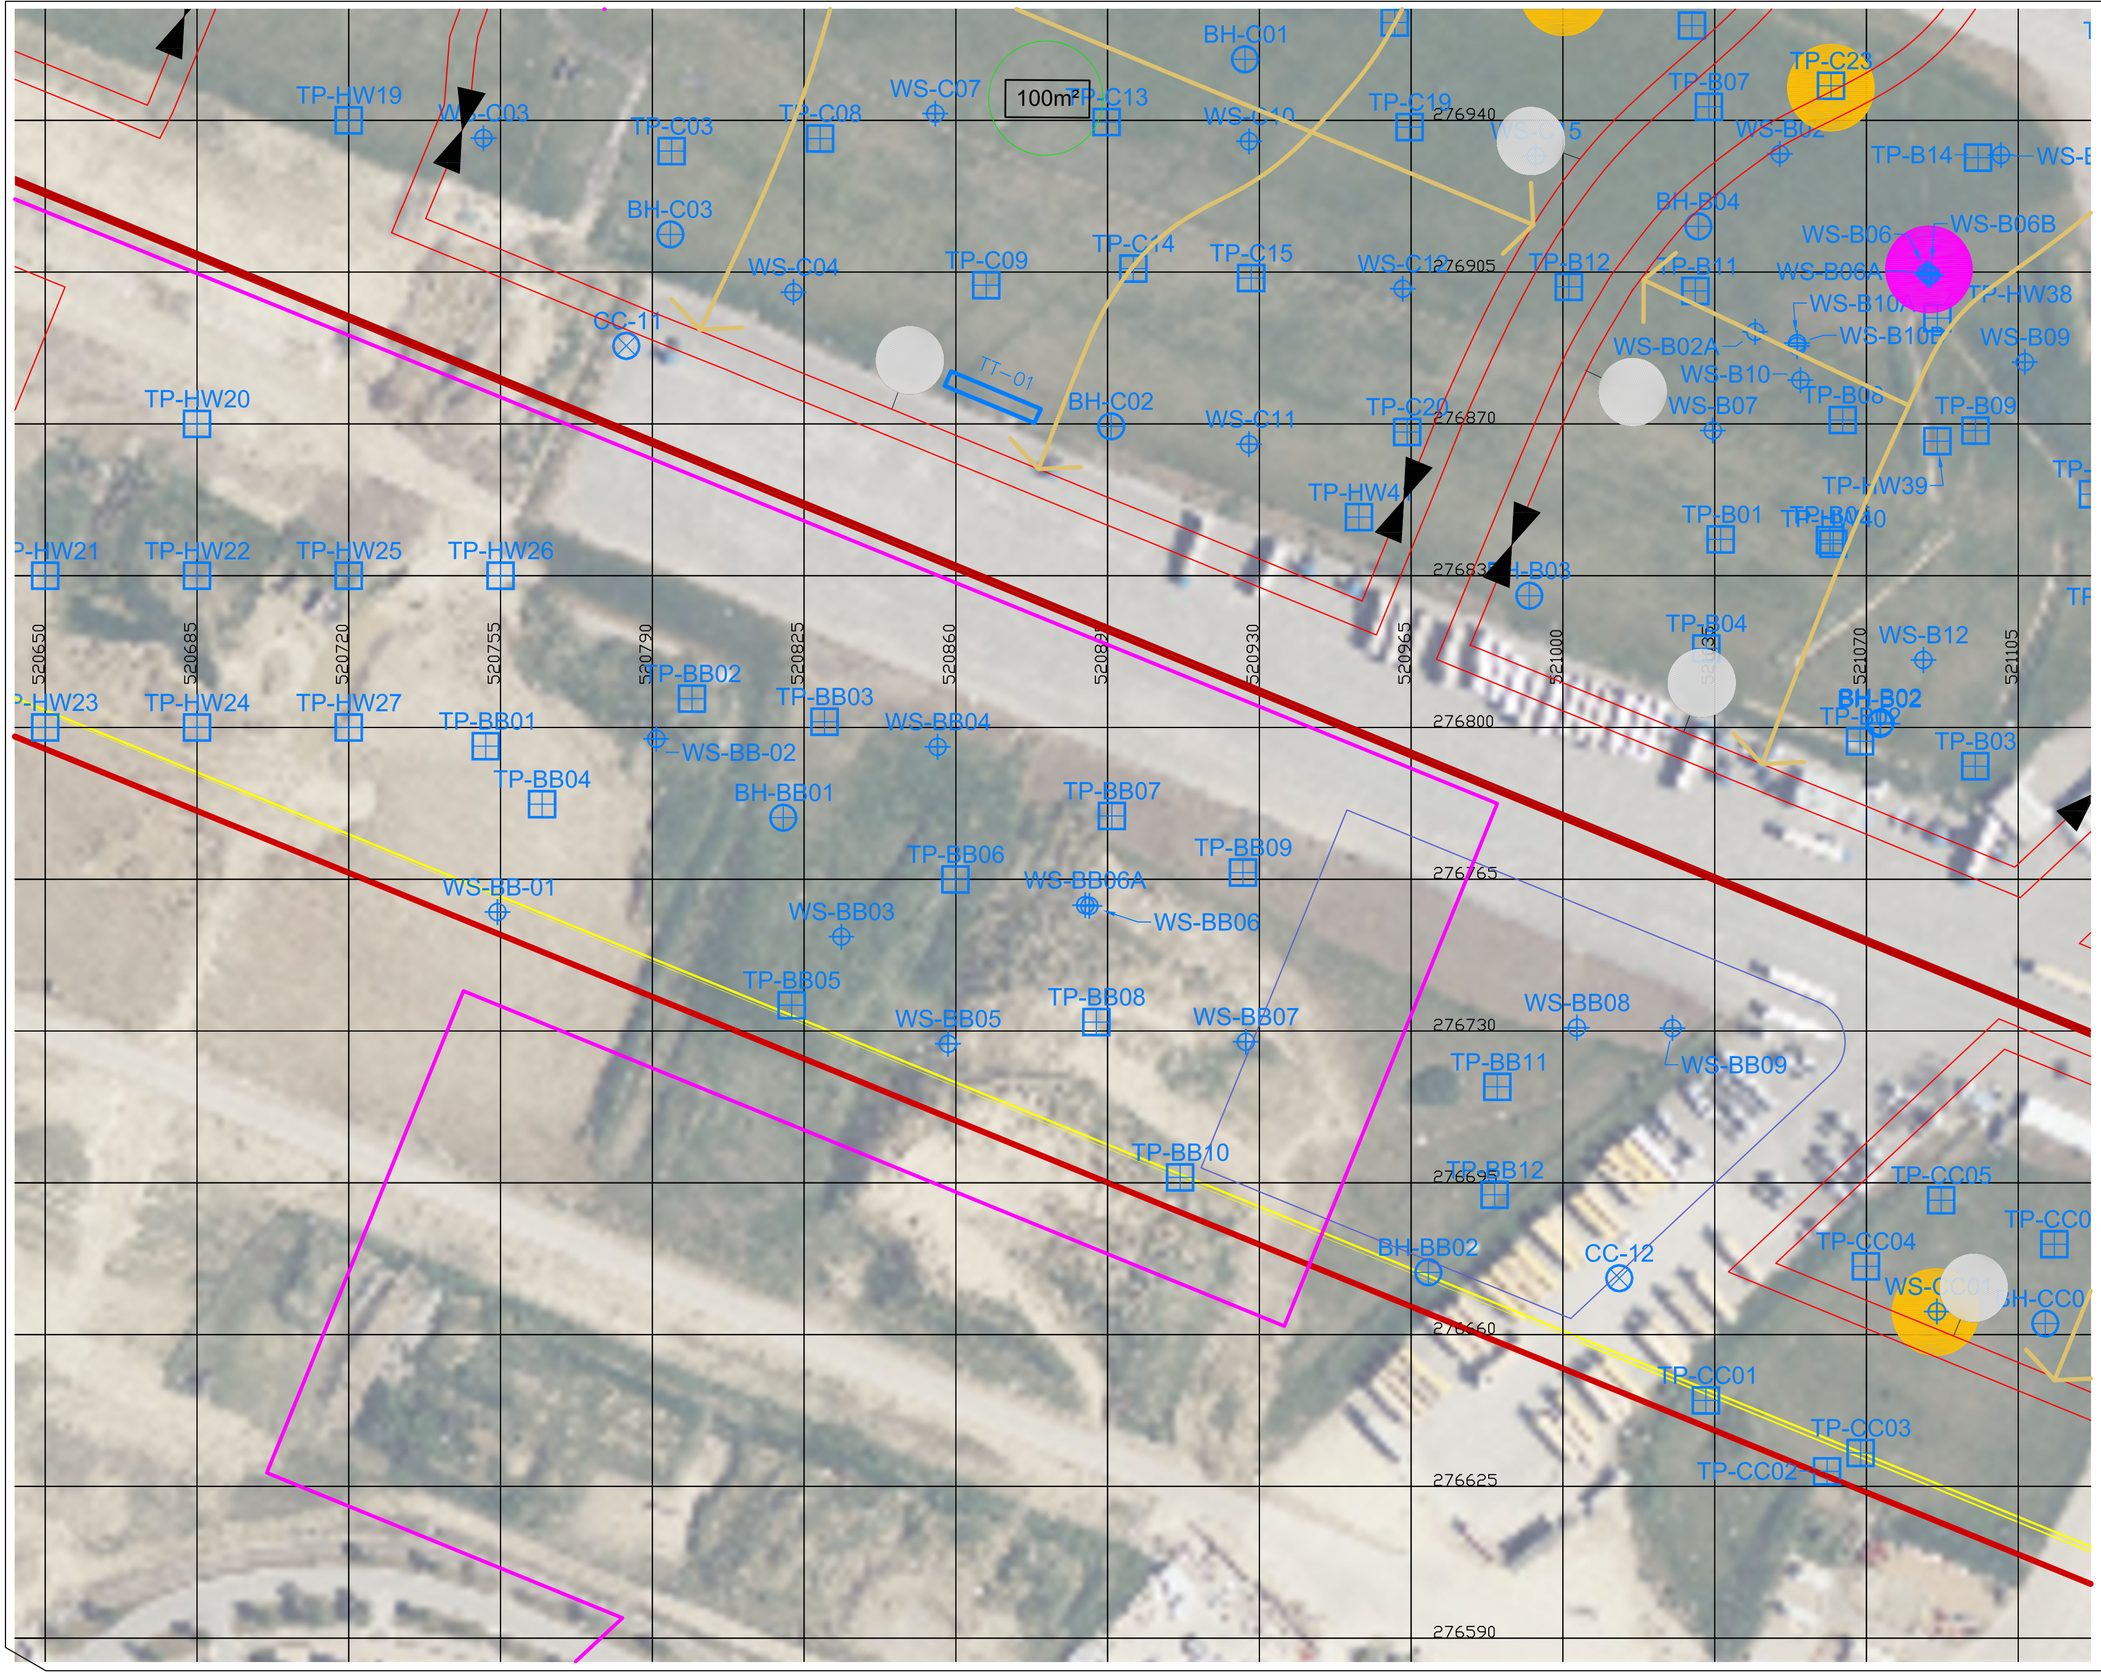

DO NOT SCALE

GENERAL NOTES

Identified Services

Identified Buried Obstructions.

Identified Elevated Concentrations of Contaminants

Rev	Description	By	Ckd	Date

SHADBOLT ENVIRONMENTAL

Drawing Status: INFORMATION

Client: Urban & Civic

Project: Alconbury Weald KP3 Parcel BB


Drawing Title: Contamination, Obstructions and Services

Drawing No: 2906 – 005 (BB) Rev: –

Scale:	By:	Ckd:	Date:
1:1000 @ A2	IM	MJT	Dec '22

18 Bewick Road, Gateshead, NE8 4DP (0) 191 478 · www.shadboltgroup.net

Copyright ©2018 'Shadbolt Consulting/Shadbolt Environmental' is a trading name of 'Shadbolt Consulting Ltd'Use of drawings is deemed as acceptance of our T&C's available on our website.

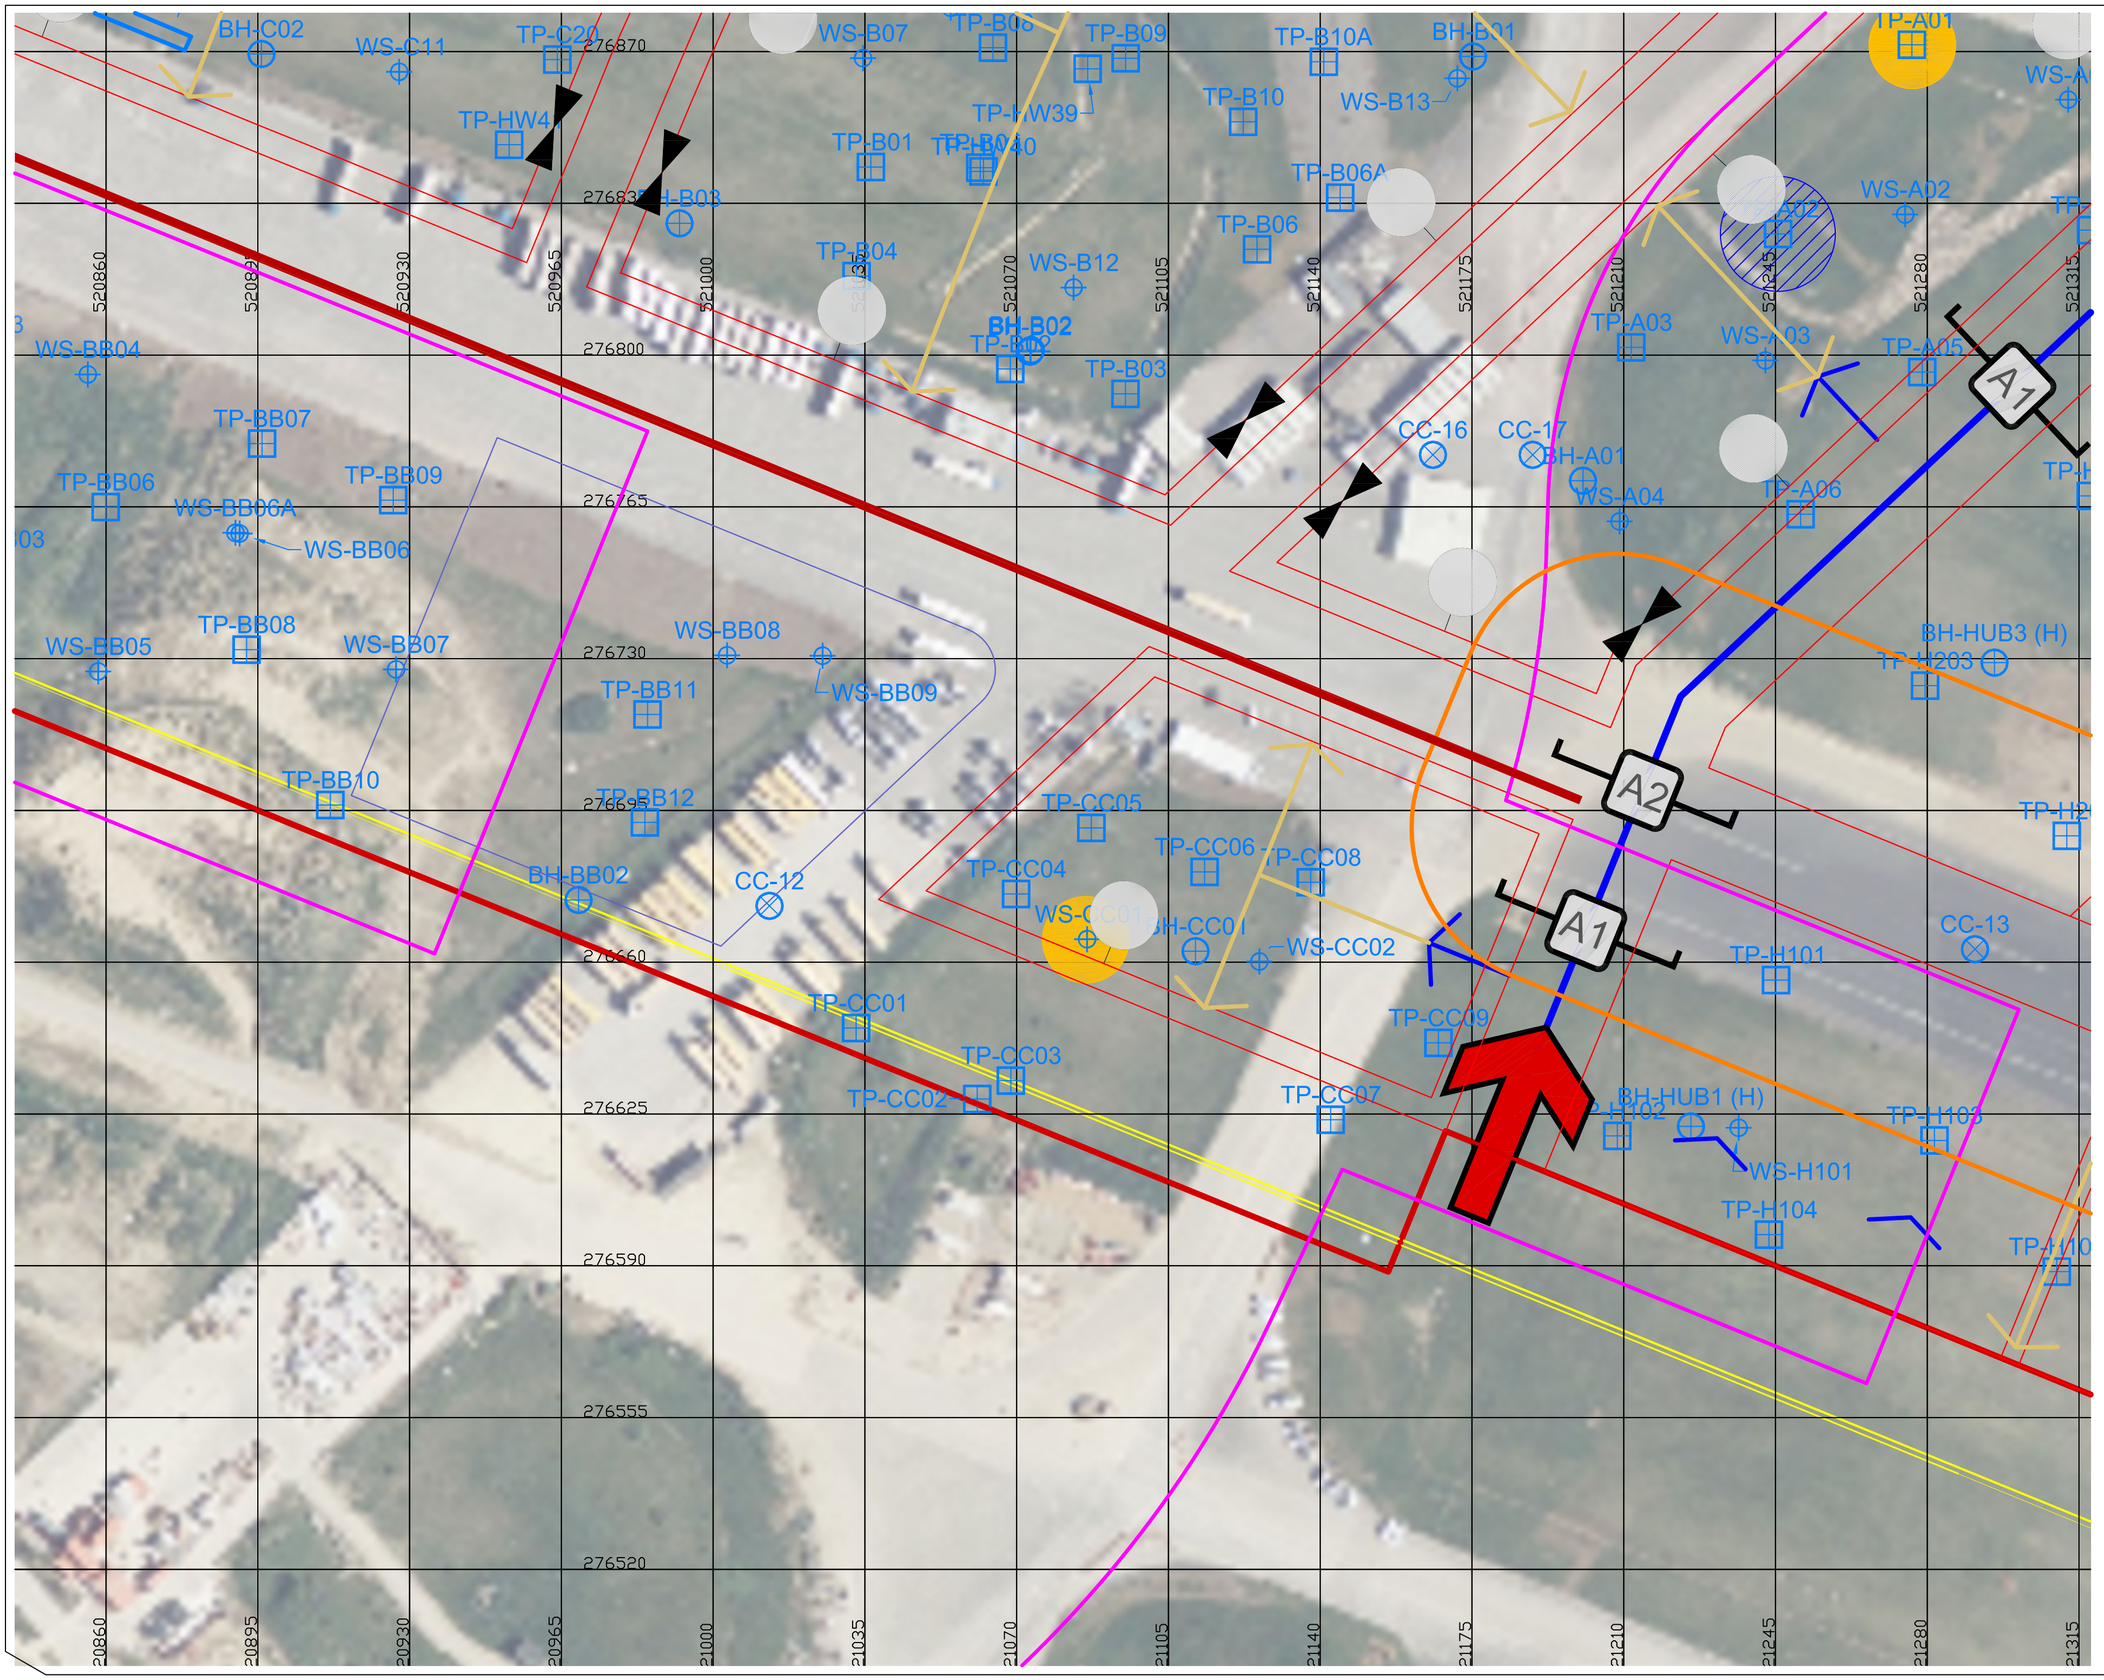

DO NOT SCALE

GENERAL NOTES

Identified Services

Identified Buried Obstructions.

Identified Elevated Concentrations of Contaminants

Rev	Description	By	Ckd	Date

SHADBOLT ENVIRONMENTAL

Drawing Status: INFORMATION

Client: Urban & Civic

Project: Alconbury Weald KP3 Parcel CC

Drawing Title: Contamination, Obstructions and Services

Drawing No: 2906 – 005 (CC) Rev: –

Scale: 1:1000 @ A2 By: IM Ckd: MJT Date: Dec '22

18 Bewick Road, Gateshead, NE8 4DP · (0) 191 478 · www.shadboltgroup.net

Copyright ©2018 "Shadbolt Consulting/Shadbolt Environmental" is a trading name of "Shadbolt Consulting Ltd/Use of drawings is deemed as acceptance of our T&C's available on our website.

DO NOT SCALE

GENERAL NOTES

Identified Services

Identified Buried Obstructions.

Identified Elevated Concentrations of Contaminants

Rev	Description	By	Ckd	Date

SHADBOLT ENVIRONMENTAL

Drawing Status: INFORMATION

Client: Urban & Civic

Project: Alconbury Weald KP3 Parcel Hub

Drawing Title: Contamination, Obstructions and Services

Drawing No: 2906 – 005 (Hub) Rev: –

Scale:	By:	Ckd:	Date:
1:1000 @ A2	IM	MJT	Dec '22

18 Bewick Road, Gateshead, NE8 4DS T (0) 191 478 • www.shadboltgroup.net

Copyright ©2018 'Shadbolt Consulting/Shadbolt Environmental' is a trading name of 'Shadbolt Consulting Ltd'Use of drawings is deemed as acceptance of our T&C's available on our website.