UK MAP CENTRE .com

MR P MASON

Supplied by: www.ukmapcentre.com
Product Info: www.ukmapcentre.com/rural-site-location-plans-2500-scale
Serial No: 317659
Centre Coordinates: 524385,284967
Production Date:15/09/2025

North

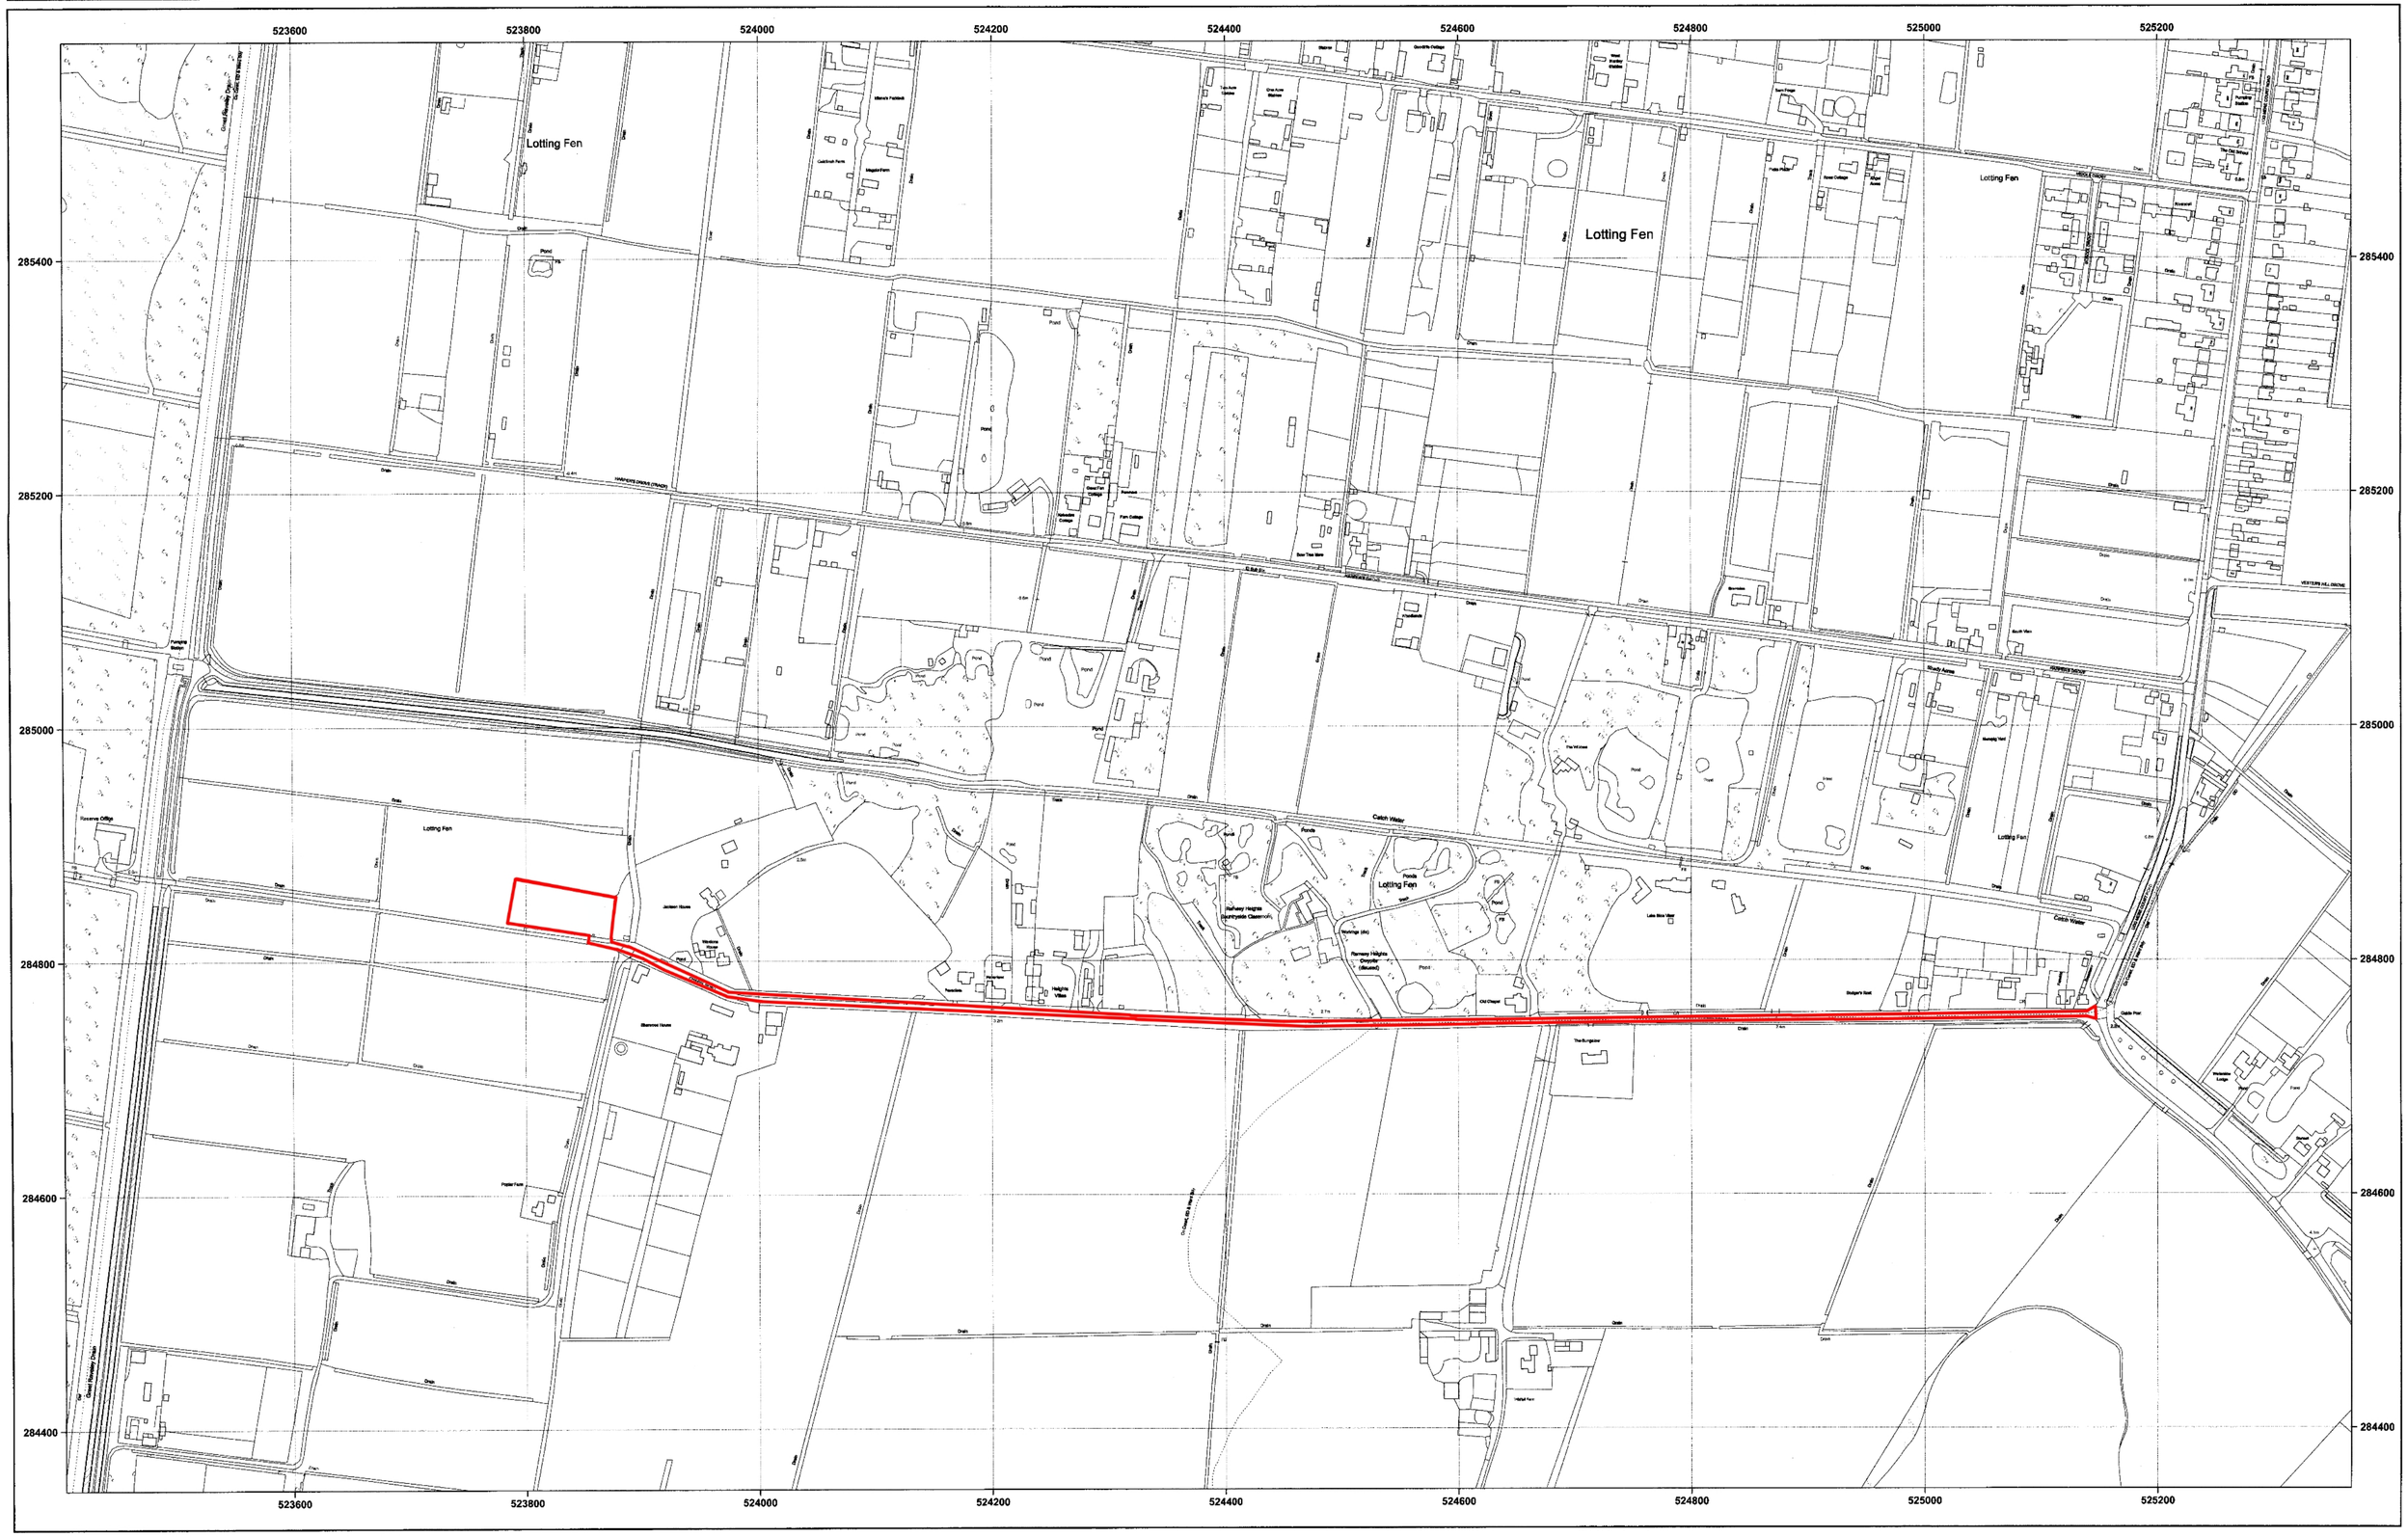

© Crown copyright and database rights 2025 OS AC0000848283. Public rights of way shown on this map have been taken from Local Authority definitive maps. The representation on this map of any other road, track or path is no evidence of the existence of a right of way.

0 25 50 75 100 125 150 175 200 225 250 275 300 325 350 375 400 425 450 475 500 525 550 575 600 625 650 675 700 725 750 m

Scale 1:2500 - 1cm = 25m - A1 Size

Ordnance Survey
Licensed Data