

PROPOSED FRONT ELEVATION

new garage roller shutter door



PROPOSED REAR ELEVATION

Brickwork to match existing
Windows to match existing
Roof tiles to match existing



PROPOSED SIDE ELEVATION

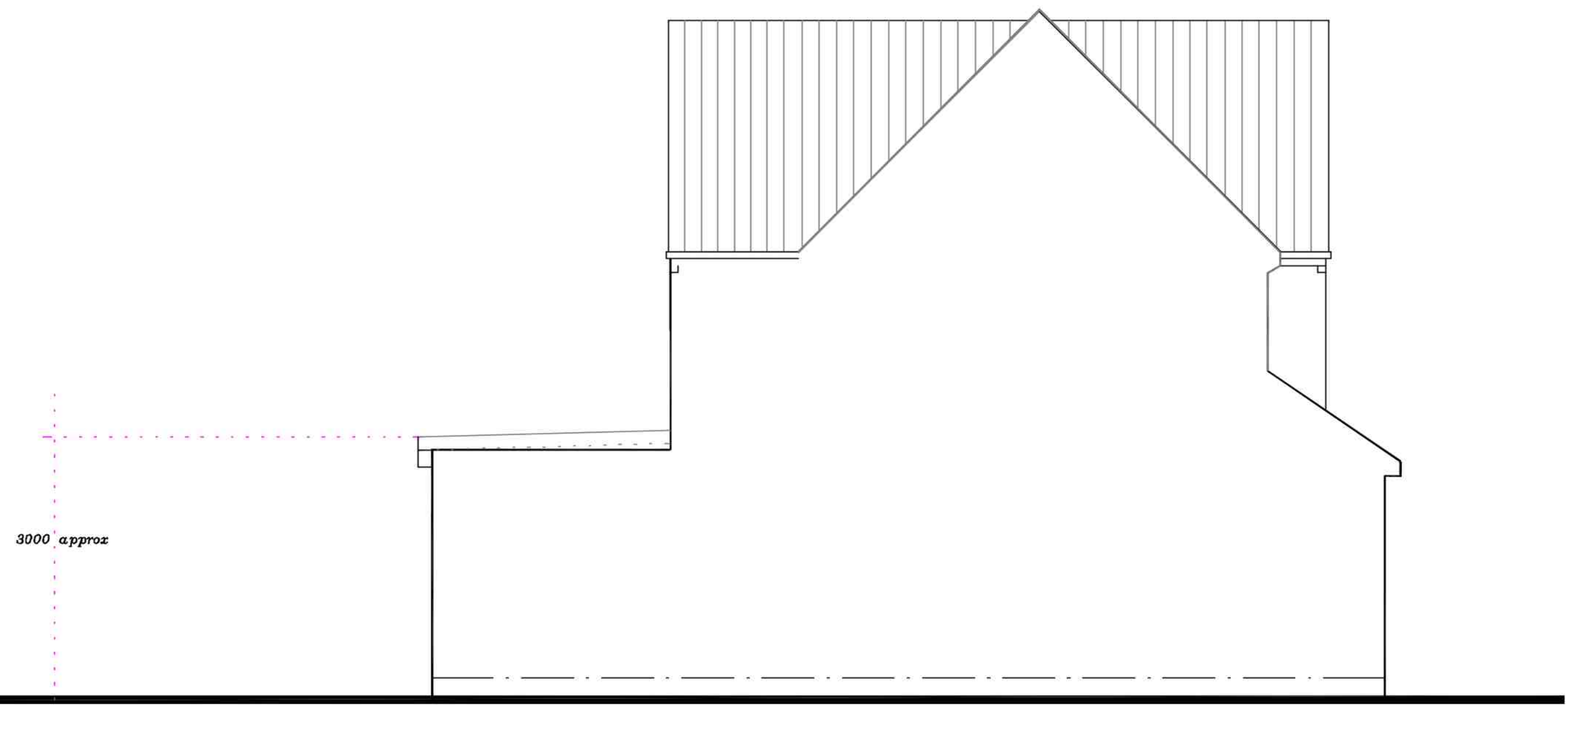

PROPOSED SIDE ELEVATION

©

KEY

Existing walls

Walls to be demolished

New Cavity wall

New block walls

New Stud walls

NOTES

This drawing is to be read in conjunction with the construction notes provided. All dimensions to be checked on site by builder and not scaled from this drawing. This drawing is for submission to L.A. and builder to liaise direct with Building control officer on site following submission of a building notice. This is an architectural drawing only, structural details and calculations are to be obtained separately from a structural engineer.

REVISIONS

Drawn by:
G P Melanie
Architectural Design

35 Beauchamp Close, Eaton Socon, Cambs PE198BU
email: ginomel@hotmail.com
web site: www.gpmelanie.co.uk
Phone: 01480 210993

Client: Mr & Mrs Mitchell

Location: 26 Lincoln Close
Buckden
St Neots
Cambs

Project: Proposed Part 2 Storey Part Ground Floor Extension

Title: Proposal drawing.

Scale: 1:50,1:200 at A1

Date: Jan 2025

Drg.No. DA2/AJD/03