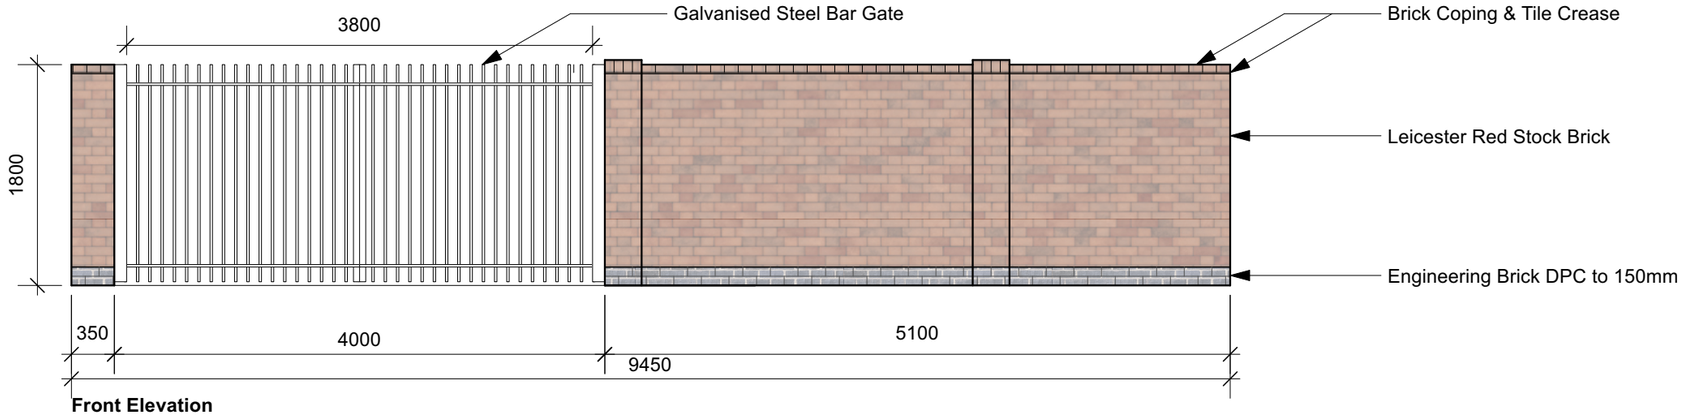

Front Elevation

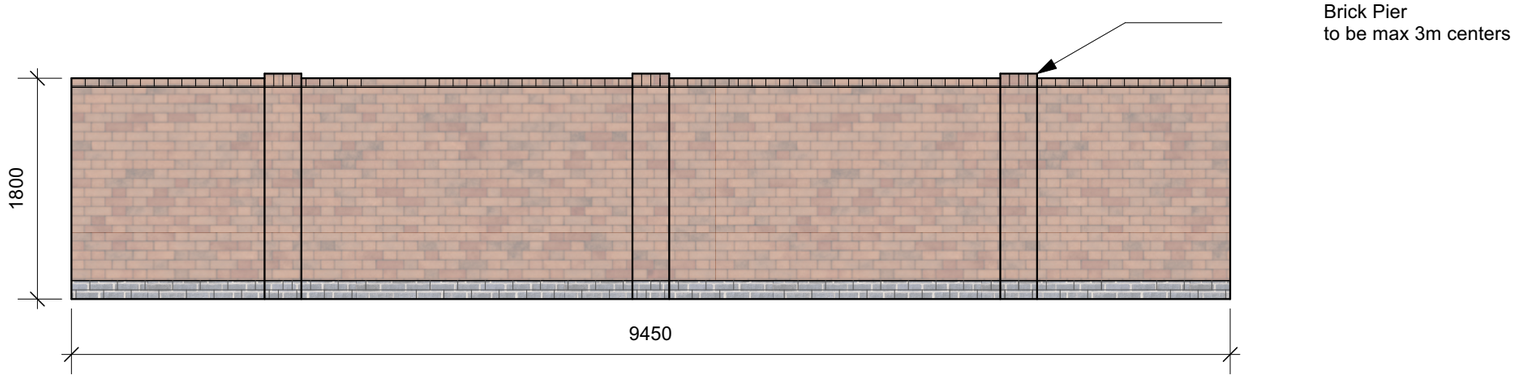

Rear Elevation

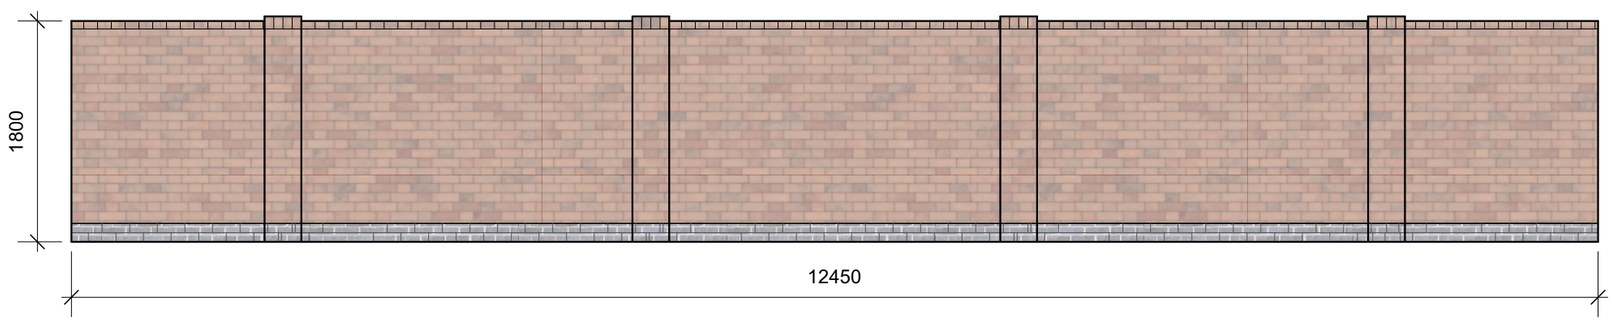

Side Elevations

NOTES

This drawing is the copyright of Quattro Design Architects Ltd and should not be reproduced in whole or in part without written permission. Only figured dimensions to be used for construction. Check all dimensions on site. Any discrepancies are to be reported to the Architect as soon as possible.

REVISIONS

REV: DATE - DRAWN - CHECKED: NOTES

-: 02.04.2025 - JC - JLP:
Drawing created.

DRAWING TITLE

Pump Station Boundary Wall Elevations

PROJECT

RAF Upwood, Huntingdon

CLIENT

Countryside Partnership Southern

SCALE	1:50@A3
DATE	Apr 2025

DRAWING NO.	**REV**
7291-W-780	**C1**

Quattro
design architects

Gloucester | London | Cardiff | Birmingham
Registered Office: Matthews Warehouse, High Orchard Street,
(01452) 424234 Gloucester Quays, GL2 5QY