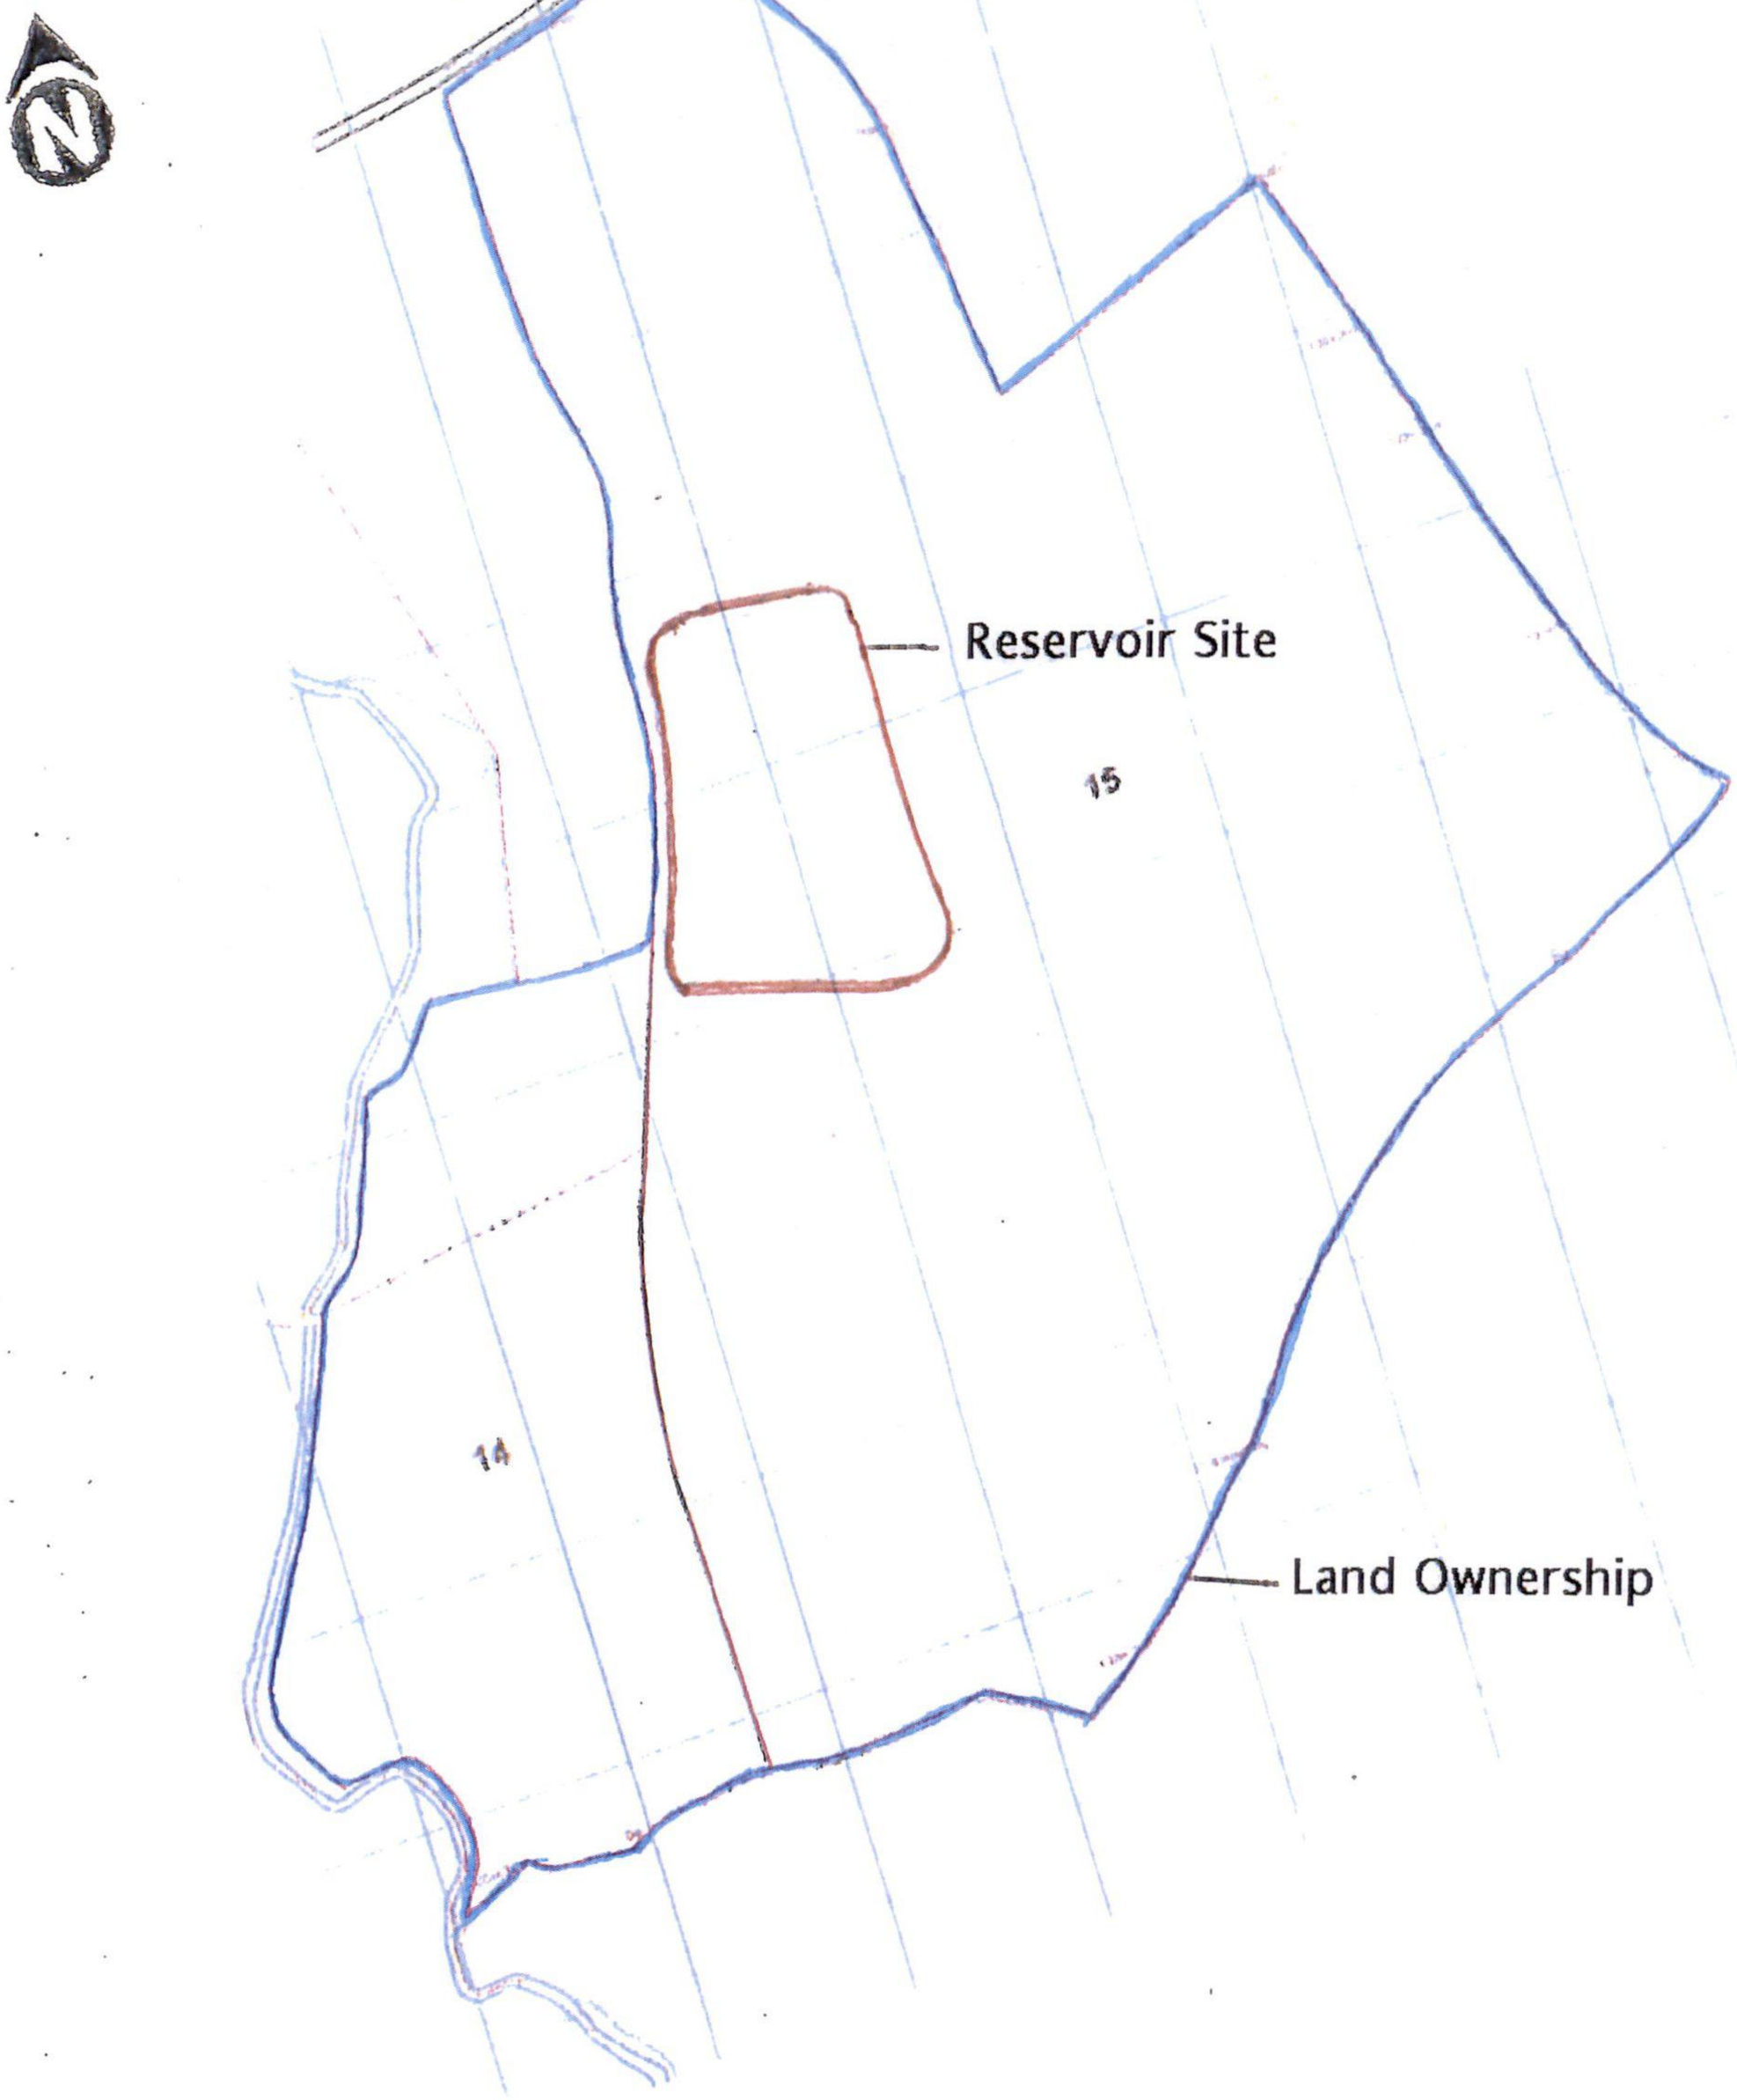

ANDREW B DENNIS 28 Cambridge Road OAKINGTON Cambridge CB24 3BG Tel: 01223 232275	Scale: 1:5000 Date: Jan 2024 Drawing No: IR/1040

Ordnance Survey © Crown copyright. All rights reserved.
Licence No: WL 100048650.