Reservoir No 2 at Hill Farm, Wistow

Reservoir Section and Location Plan

Section DD

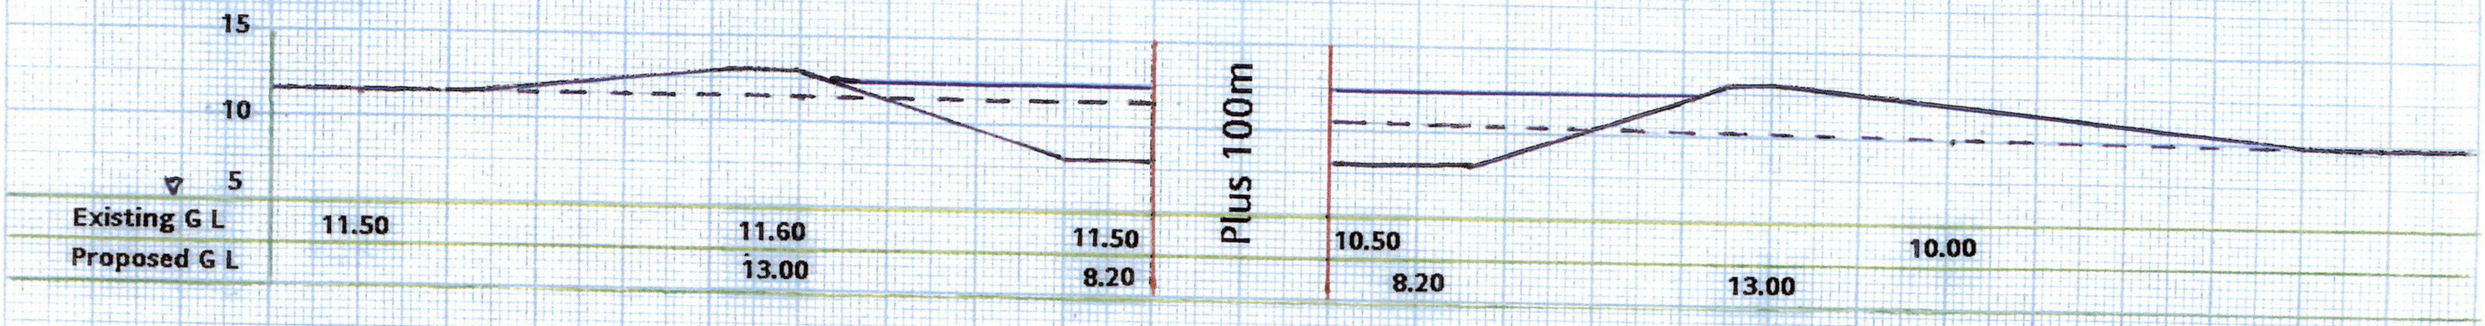

Location Plan

Scale 1:1000

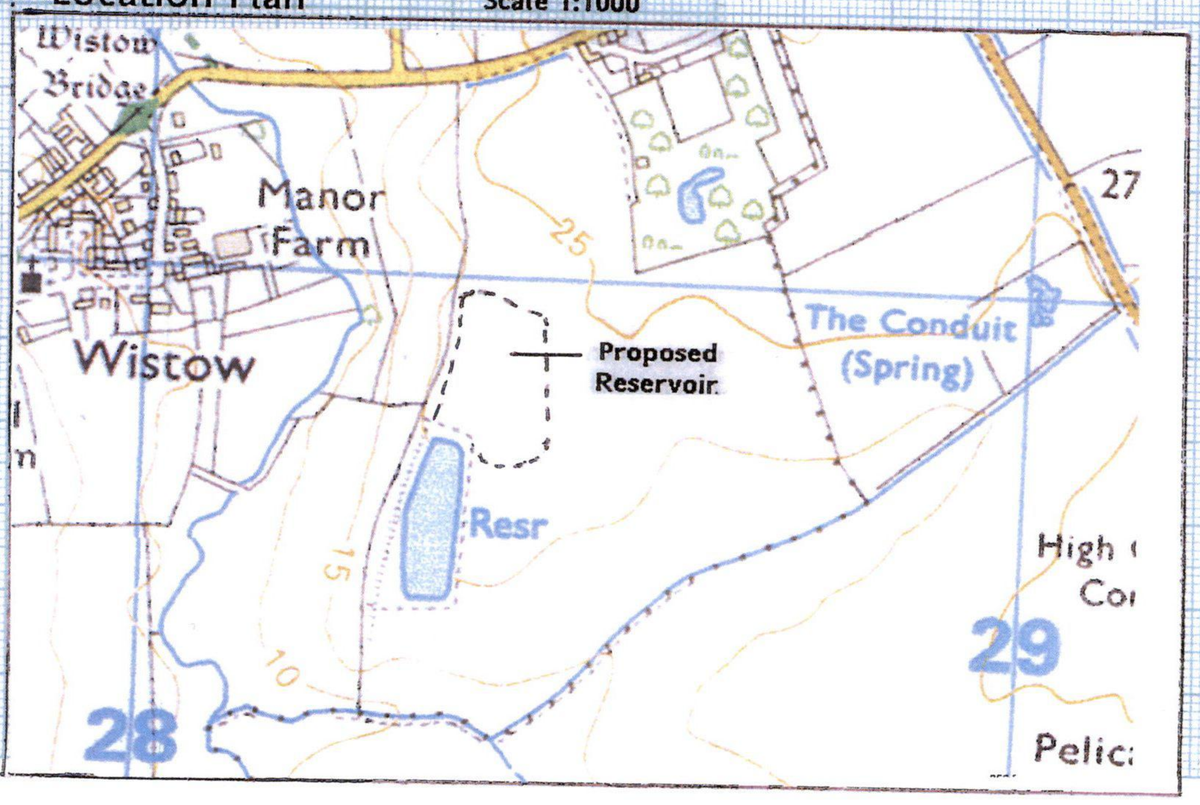

ANDREW B DENNIS 28 Cambridge Road OAKINGTON Cambridge CB24 3BG Tel: 01223 232275	Scale: 1:500 Date: April 2025 Drawing No: IR/1039/A

Ordnance Survey © Crown copyright. All rights reserved.
Licence No: WL 100048650.