

1:100 Proposed Garage North West Elevation

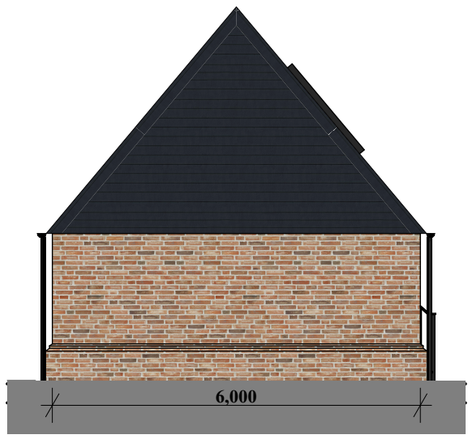

1:100 Proposed Garage South West Elevation

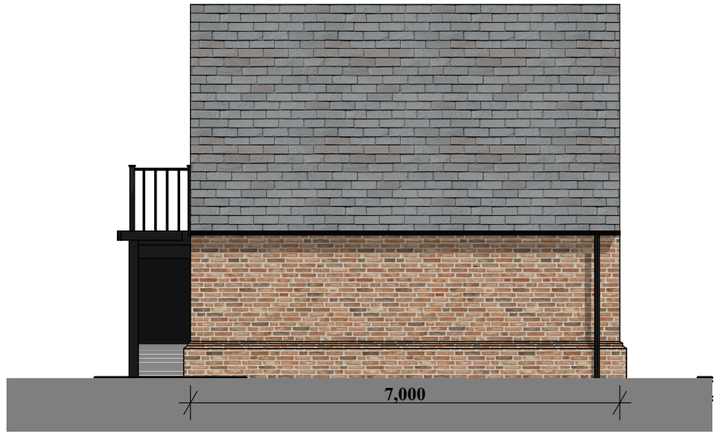

1:100 Proposed Garage South East Elevation

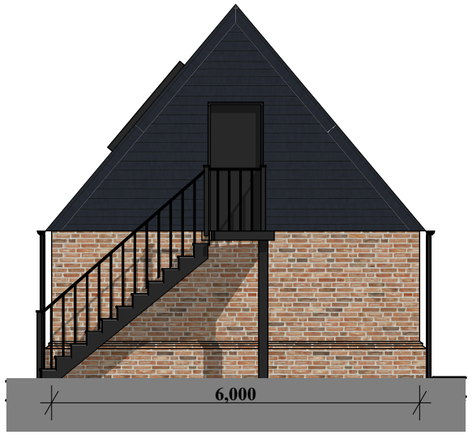

1:100 Proposed Garage North East Elevation

Materials Key:

- Pitched Roof: Fibre Cement Roofing Slates, with dry ridge tiles www.marley.co.uk
- External walls;
  Brick Type 2: Audley Antique (SKU: BR9123) brickwholesale.co.uk
  Cladding: Painted black timber cladding
- Windows and Doors: uPVC or Aluminium in Anthracite Dark Grey
- Velux Rooflights
- Fascias and Soffits: uPVC
- Rainwater Goods: Black uPVC

Cameron Bosque Brookes Architects
St Ives | Cambridge | London
01480 301 554 | 0208 050 6206
info@cbb-architects.co.uk

Status Planning	Title Proposed Garage Elevations	
Client Name Mark Sykes	Scale 1:100@A3	Date 18/02/2026
Project Address 1 Green End, Great Stukeley Huntingdon PE28 4AE	Drawing Number 23042-1302	Revision P2

Rev	Date	Drawn by	Change description
P1	12/02/2026	JPR	Issued for Planning
P2	18/02/2026	CL	Revised Planning Issue

0m 2m 4m 6m 8m 10m
0ft 20ft

General Notes
Do not scale from this drawing, apart from Town Planning purposes. Work to figure dimensions only. This drawing is the property of Cameron Bosque Brookes Architects Limited and copyright is reserved by them
This drawing is issued on the basis that it is not copied, used or disclosed by or to any unauthorised person without the prior written consent of Cameron Bosque Brookes Architects Limited
The drawing representative of the building or site and intended works. Contractors should carry out their own independent site surveys to confirm dimensions