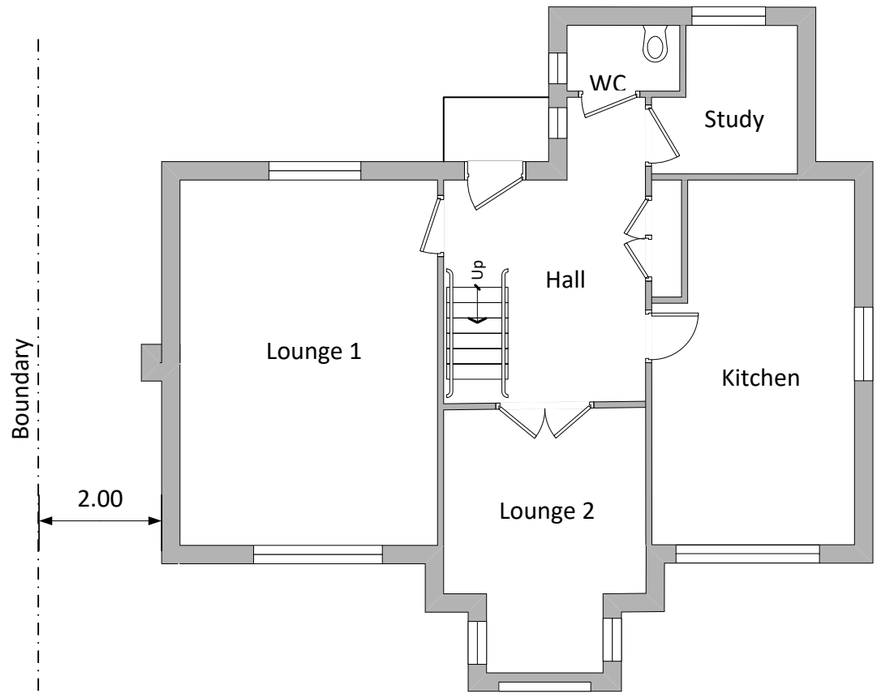

Existing Ground Floor Plan 1:100

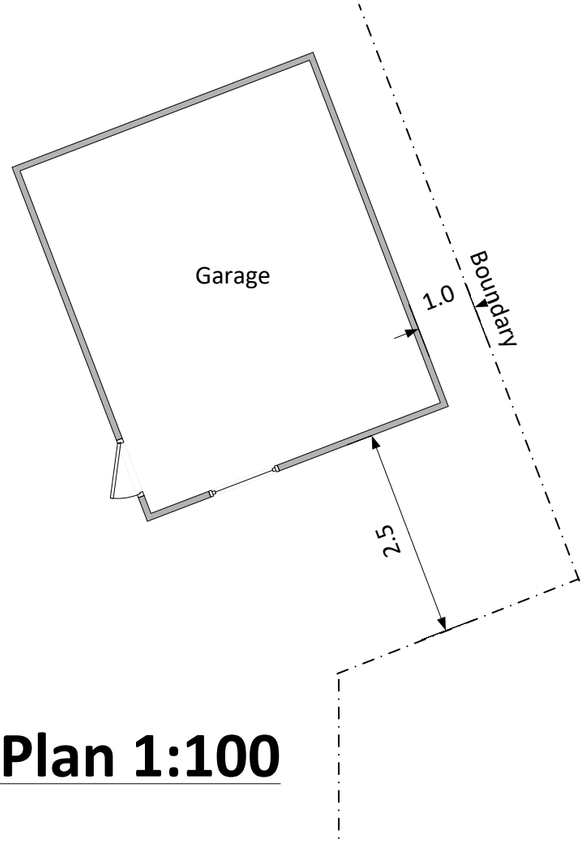

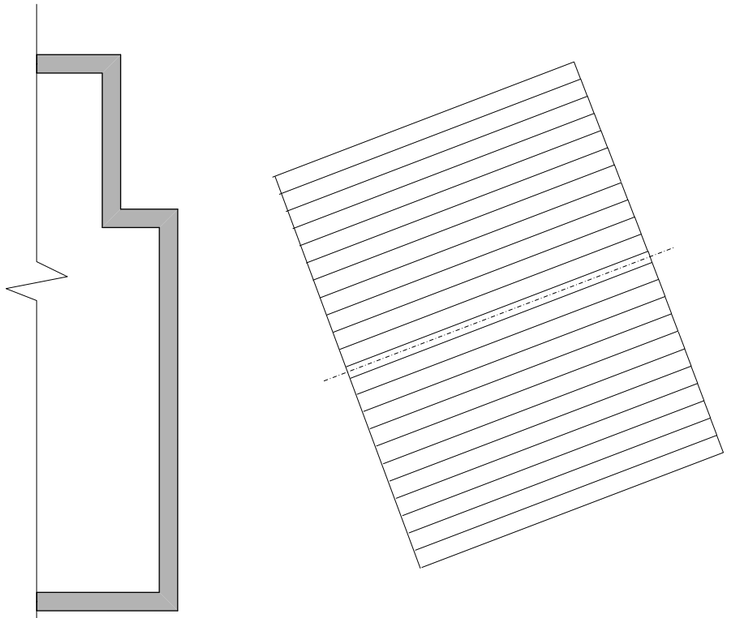

Existing Roof Plan 1:100

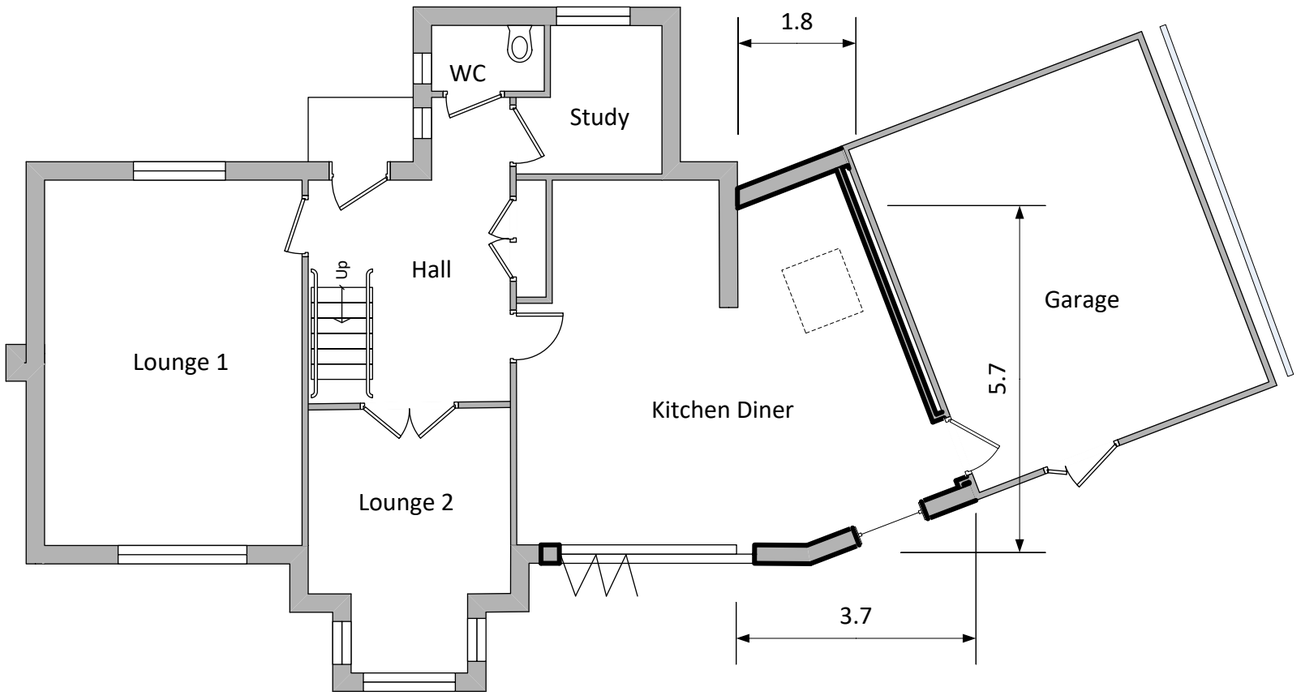

Proposed Ground Floor Plan 1:100

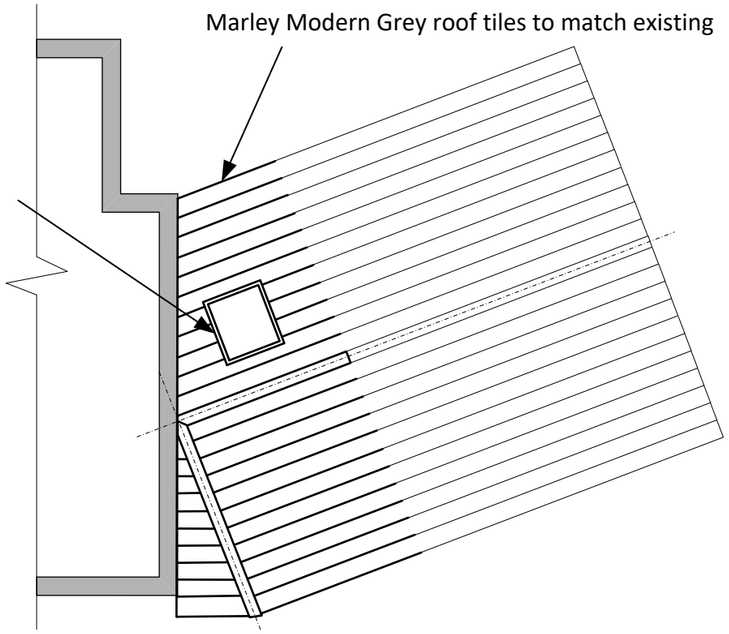

Proposed Roof Plan 1:100

Scale 1:100

0 1m 2m 3m 4m 5m 10m 15m 20m 25m

Address: 5 Parcell Walk, Godmanchester PE29 2YL **UPRN:**10000147083	
Project: Kitchen Extension	
Floor & Roof Plans	
Drawing No: 004	**Revision:** 0