

Existing Principal (Front) Elevation 1:100

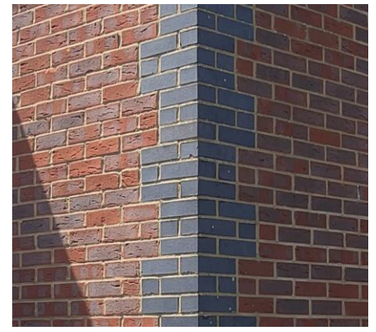

Infill wall to front elevation to be Grey Engineering Bricks matching existing corner feature bricks on main house



Illustration – Not to Scale

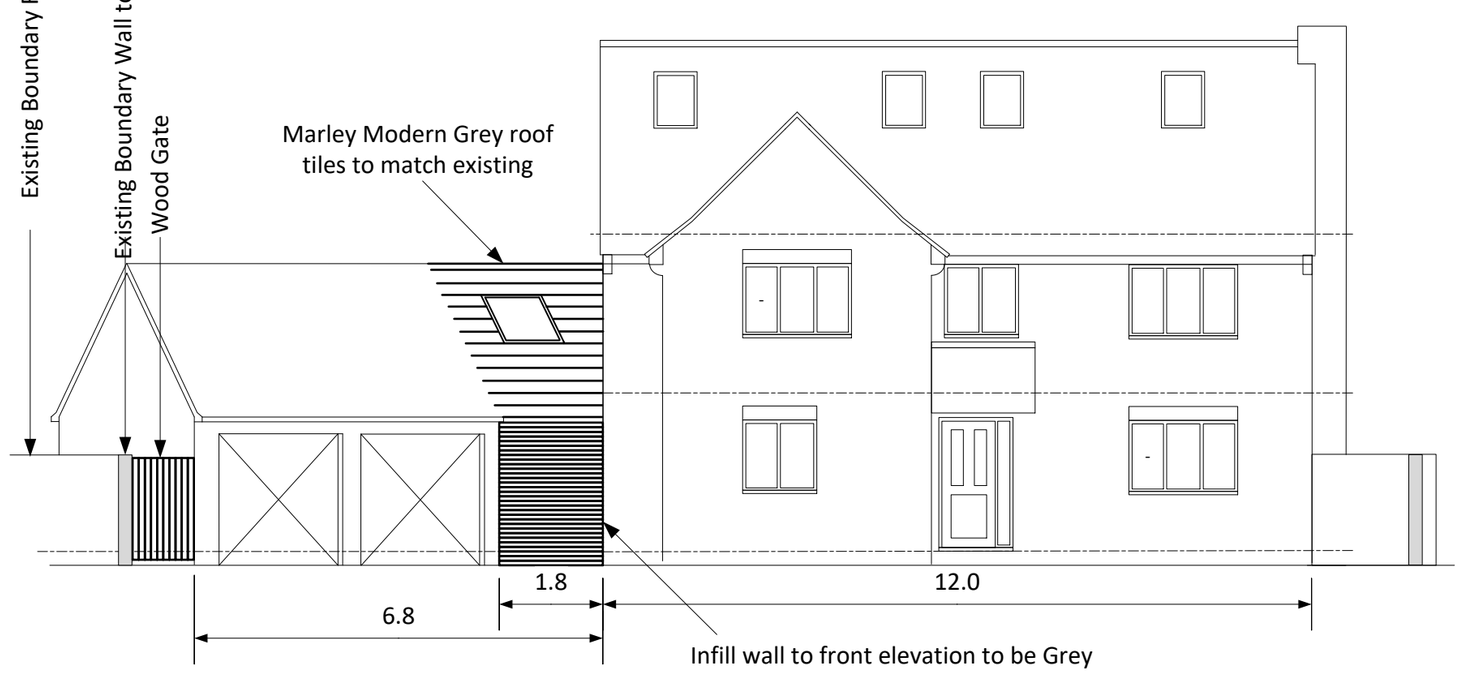

Proposed Principal (Front) Elevation 1:100

Scale 1:100

0 1m 2m 3m 4m 5m 10m 15m 20m 25m

Address: 5 Parcell Walk, Godmanchester PE29 2YL **UPRN:**10000147083	
Project: Kitchen Extension	
Front Elevations	
Drawing No: 002	**Revision:** 0